**DURABLE 4 INCH WHITE LINE, TYPE A TAPE AND TEMPORARY 4 INCH WHITE LINE, PAINT**
(ALL LINES WILL INCLUDE EDGE LINE BREAKS AND RADIUS FOR TOWN HIGHWAYS)
WINDSOR:
STA W 219+00.00 - STA W 224+00.00 EDGE LINE LT & RT

**DURABLE 4 INCH YELLOW LINE, TYPE A TAPE AND TEMPORARY 4 INCH YELLOW LINE, PAINT**
(ALL LINES WILL INCLUDE C/L LINE BREAKS FOR TOWN HIGHWAYS)
S = SOLID, D = DASHED
WINDSOR:

| | LT | ℄ | RT |
|---|---|---|---|
| STA W 219+00.00 - STA W 224+00.00 | S | - | S |

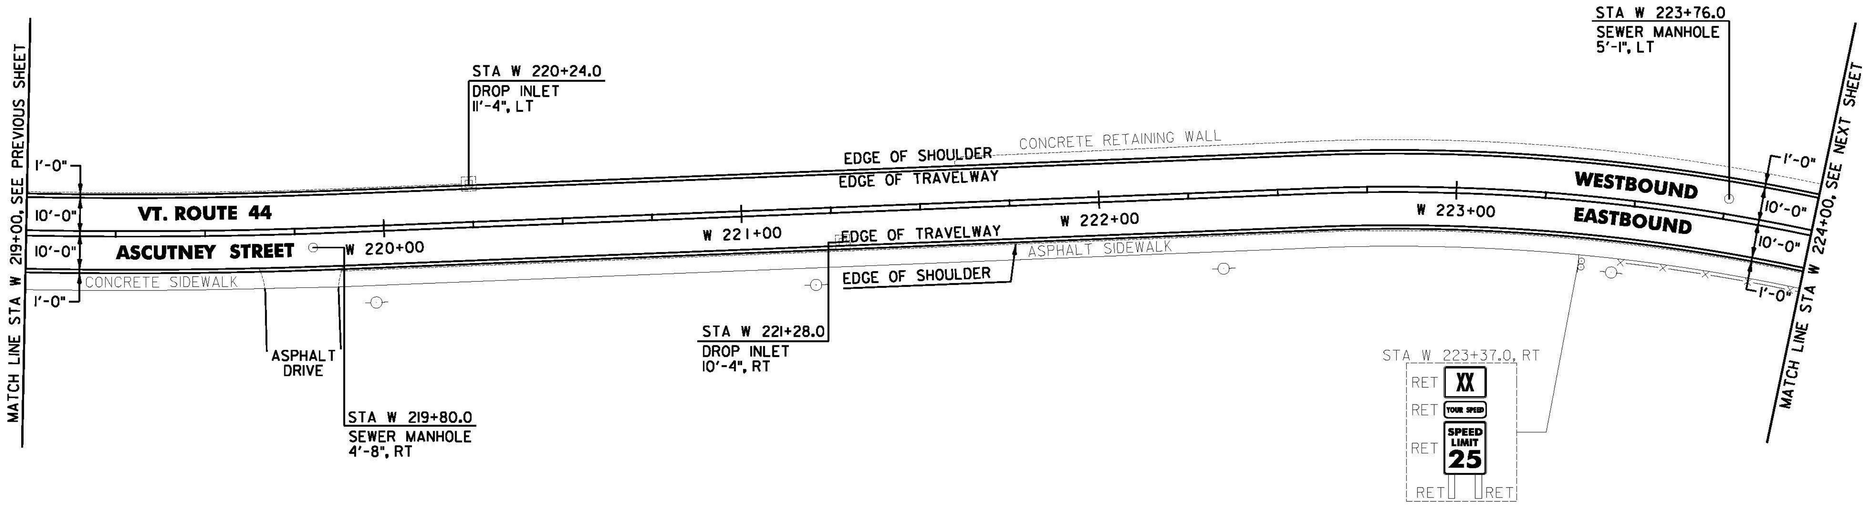


**REHAB, DROP INLETS, CATCH BASINS, OR MANHOLES, CLASS I, II, OR III**
WINDSOR:
STA W 220+24.0 LT
STA W 221+28.0 RT

**CHANGING ELEVATION OF SEWER MANHOLES**
WINDSOR:
STA W 219+80.0 RT
STA W 223+76.0 LT

**SIGN LEGEND**

| | |
|---|---|
| R | = REMOVE |
| S | = SALVAGE |
| N | = NEW |
| RET | = RETAIN |
| B-B | = BACK TO BACK |
| EXISTING | = ---------- |
| NEW | = _____ |
| R Ⓘ | = RETURN TO TOWN OF WINDSOR |

NOT TO SCALE

**WINDSOR PROJECT LAYOUT SHEET #37**

PROJECT NAME: CHESTER-SPRINGFIELD-ROCKINGHAM-WINDSOR
PROJECT NUMBER: STP 2952(1)

FILE NAME: z13c518bdr_seg04.dgn
PROJECT LEADER: D. GOZALKOWSKI
DESIGNED BY: A. HAWKINS
PLOT DATE: 3/27/2015
DRAWN BY: A. KIRBY
CHECKED BY: J. SHIELDS
SHEET 273 OF 309