
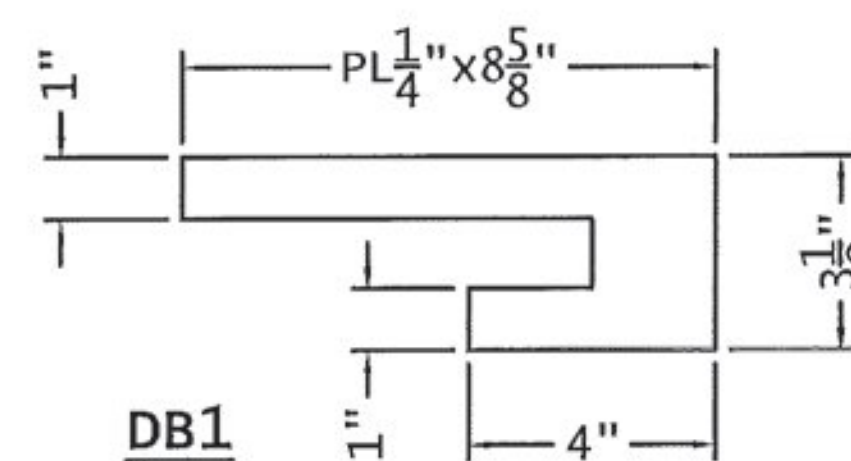
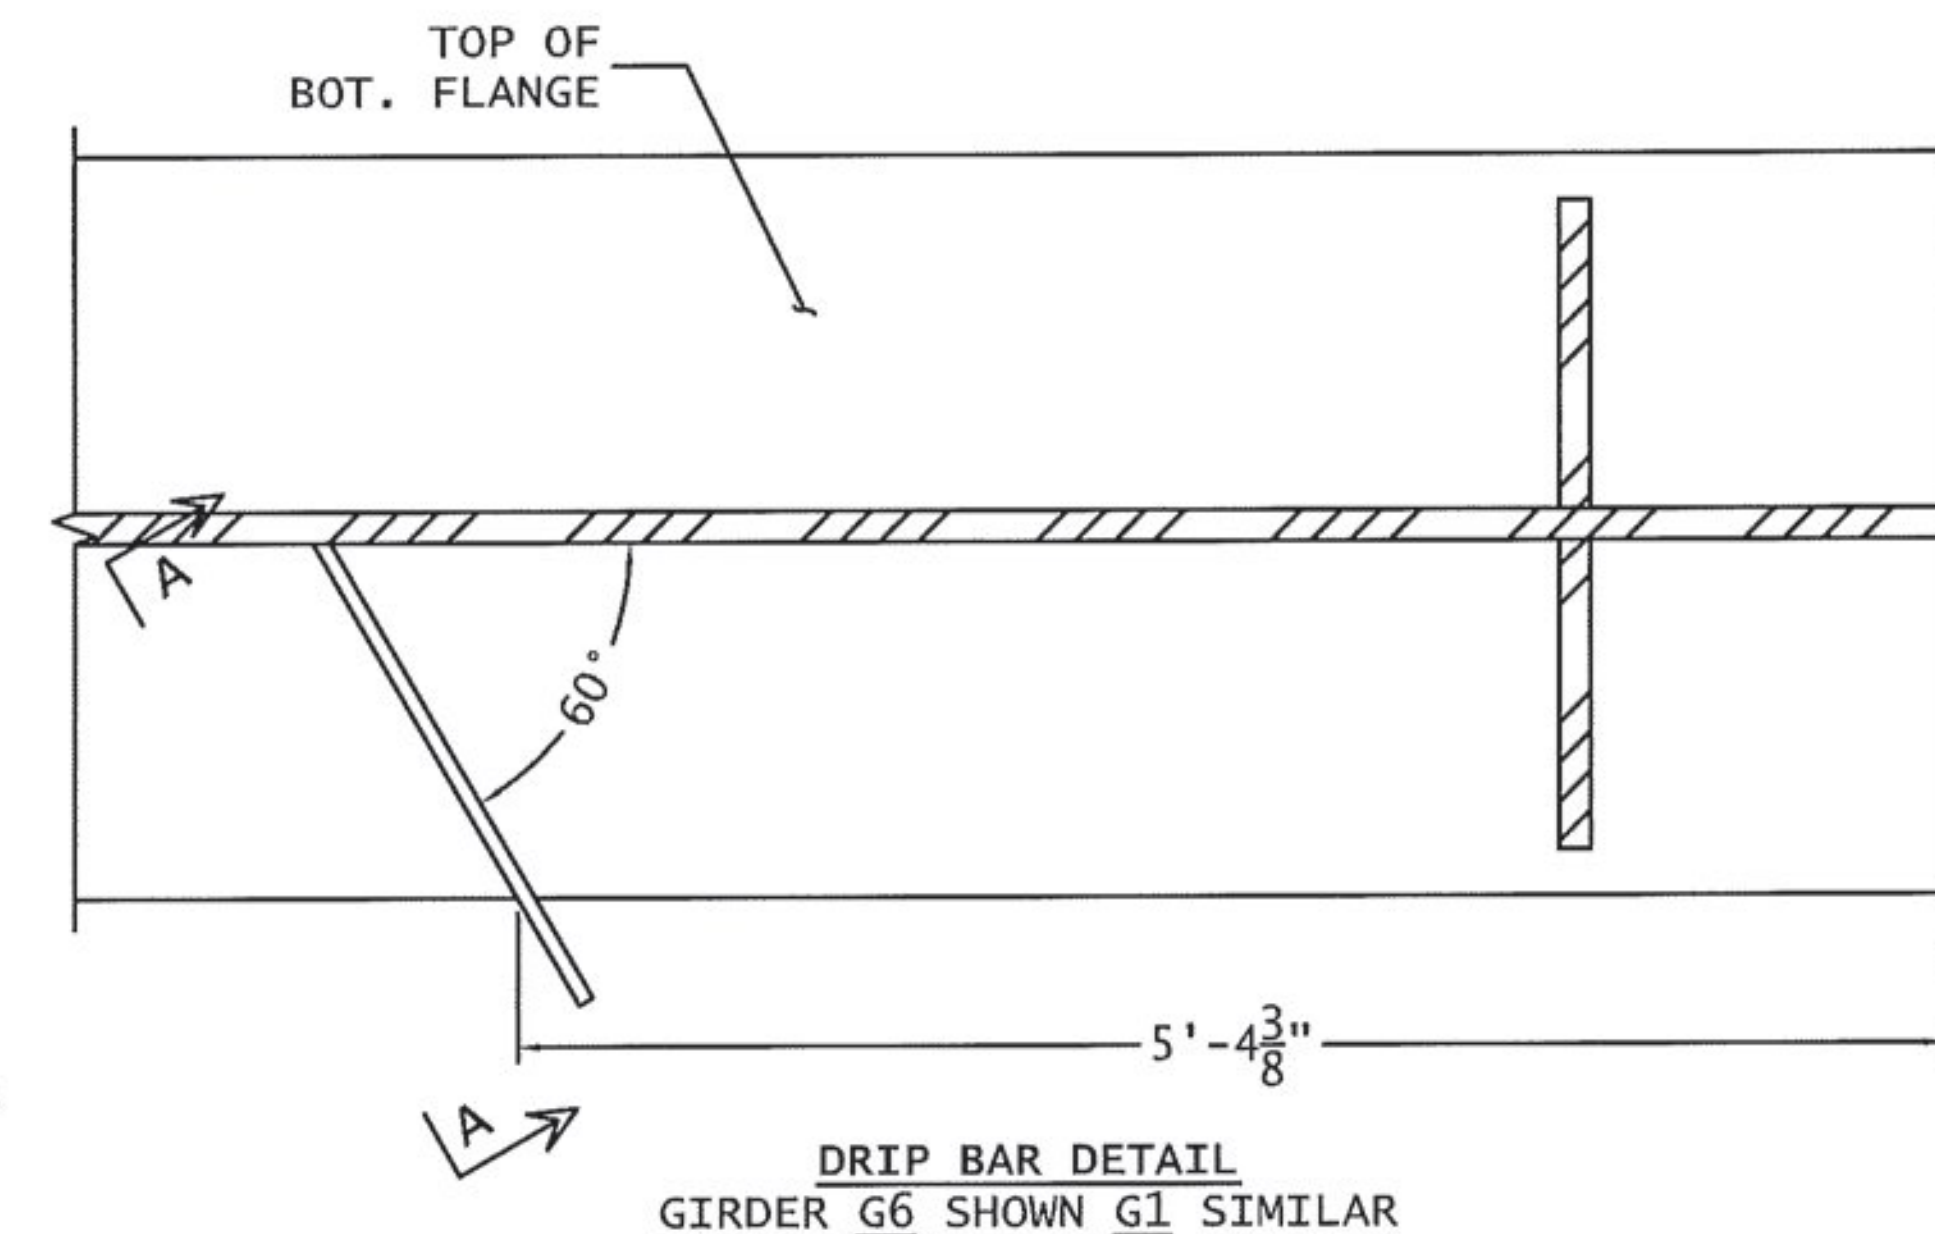
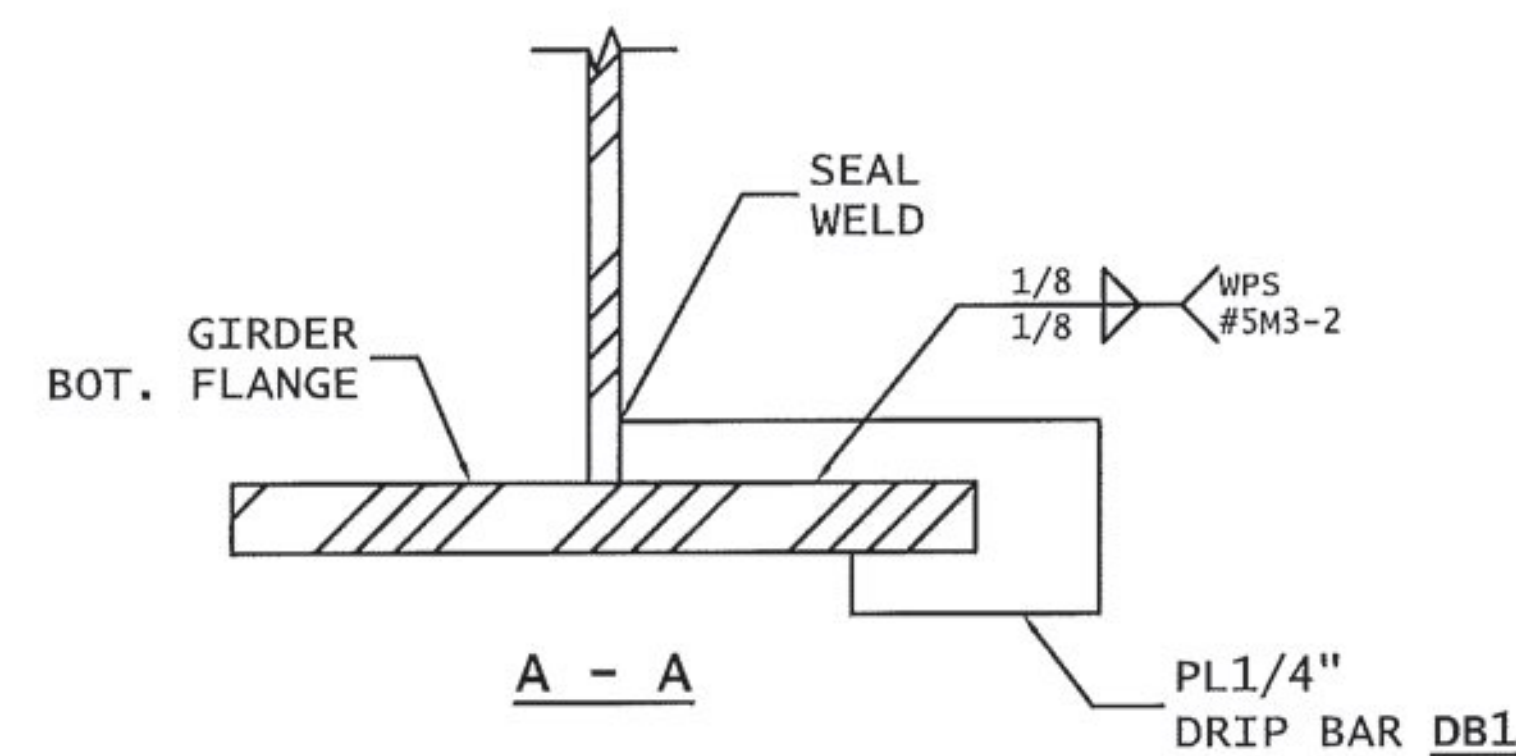
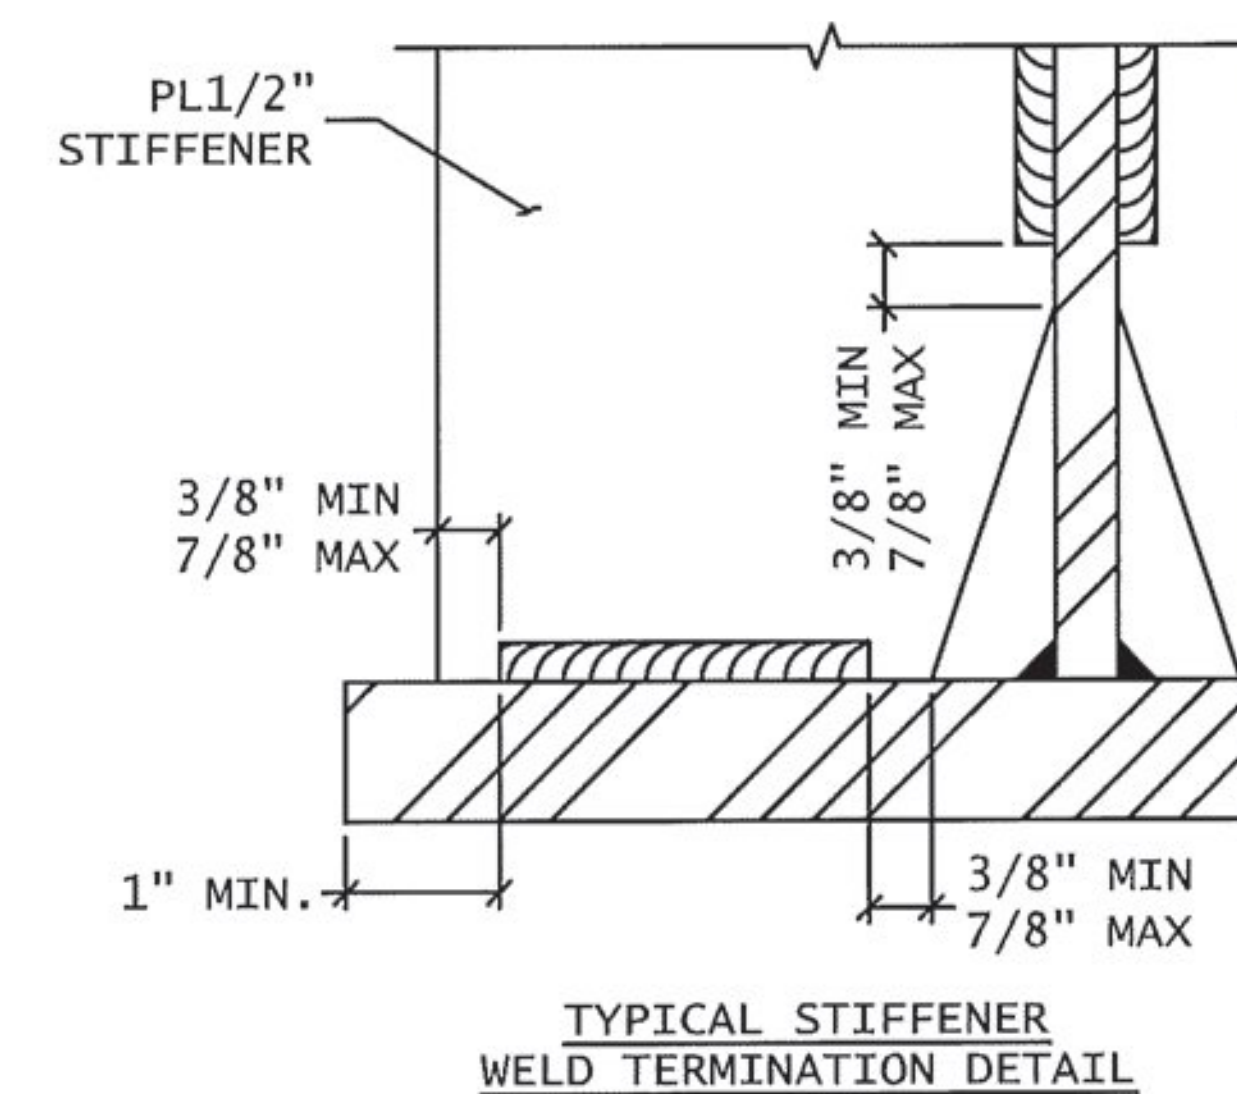
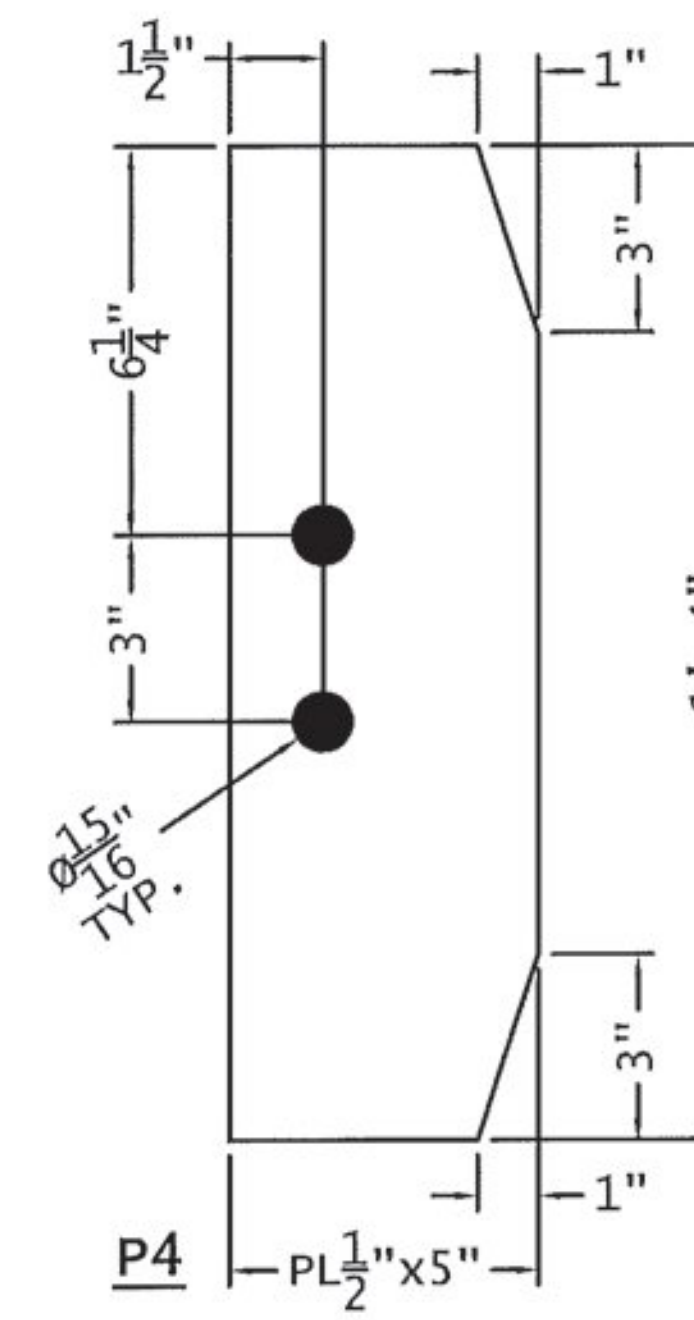
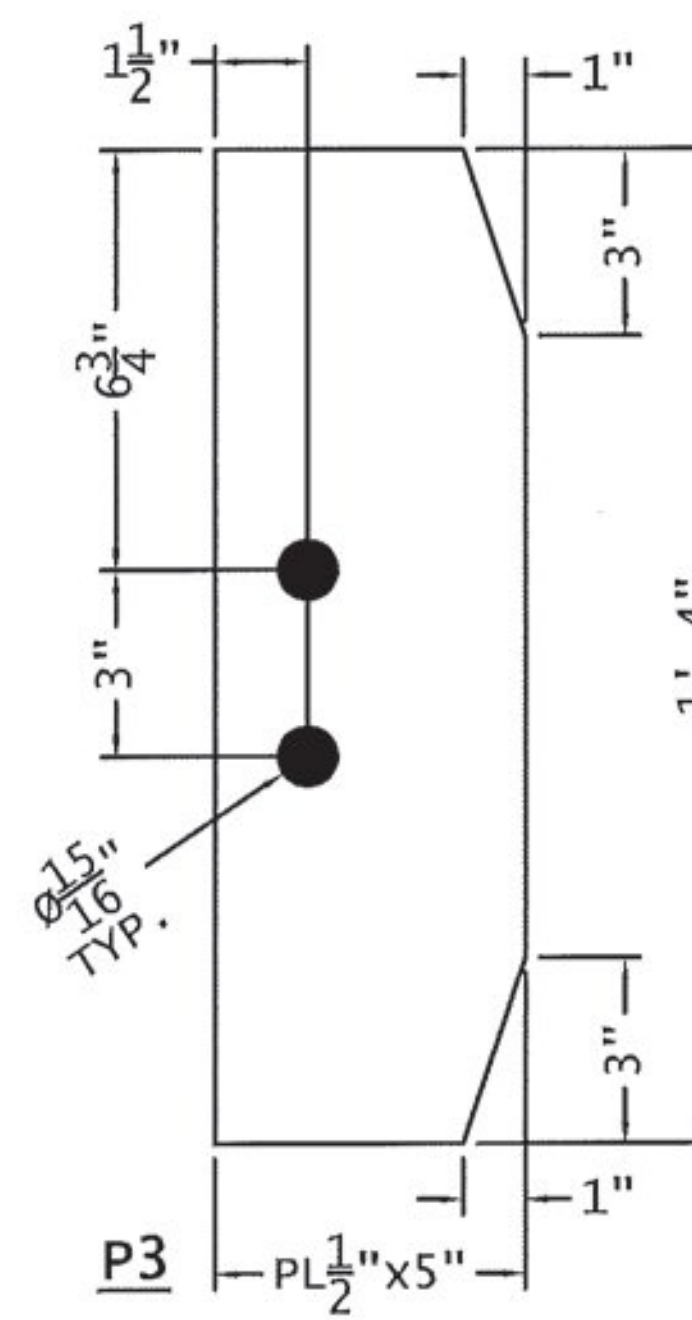
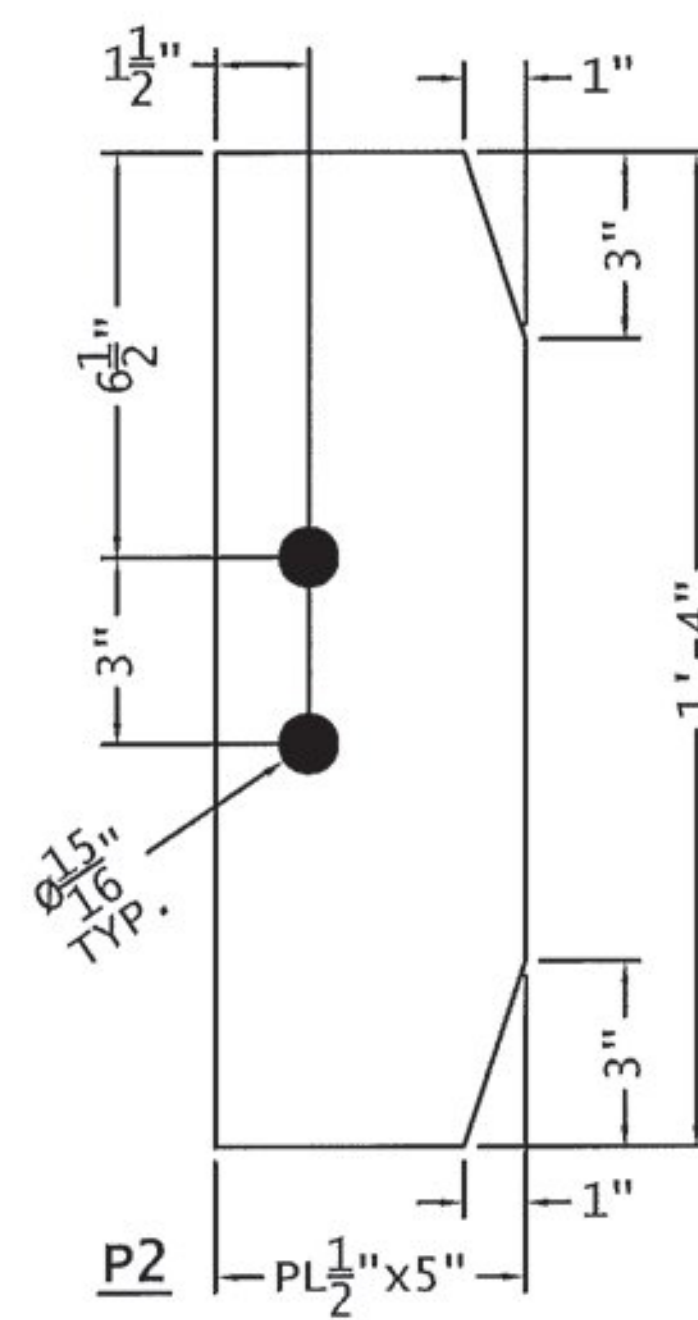


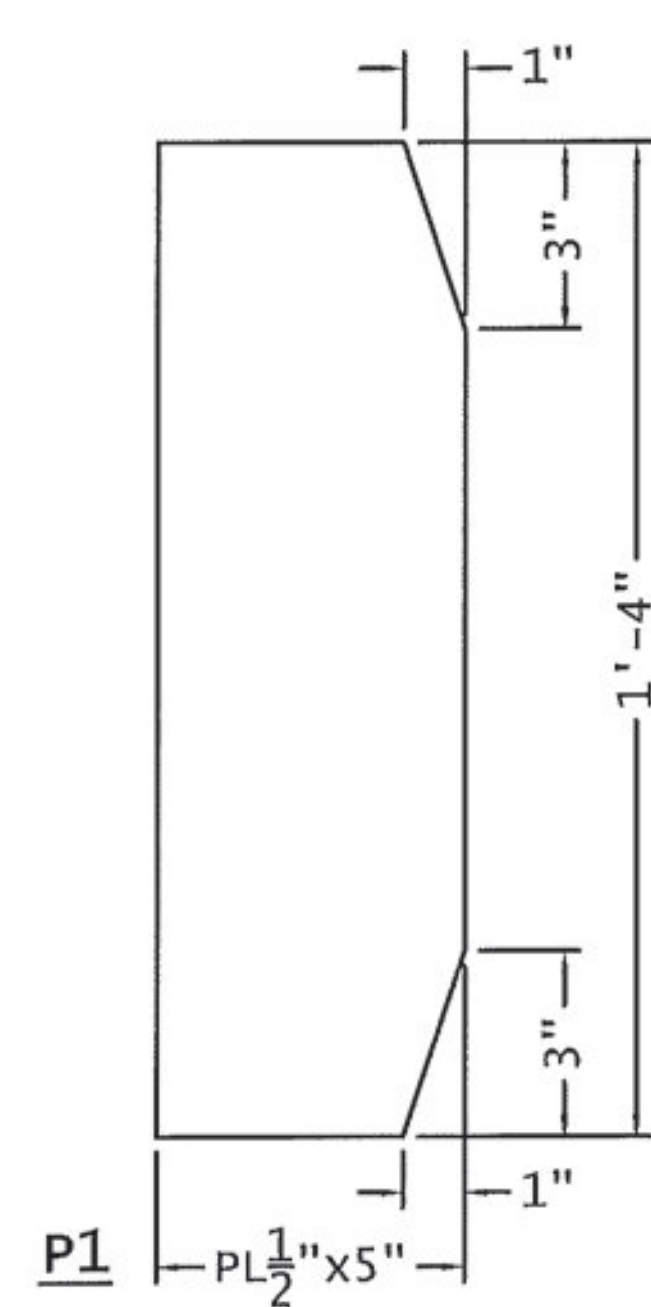

Vermont Agency of Transportation
RECEIVED
 CK'D BY RSF, TAM OK'D BY JDG
 February 9, 2017
 RESUBMIT No Approved
 BY Kristin Higgins DATE 2/14/2017

BILL OF MATERIALS										
SHIP MARK	SHIP QTY	PIECE MARK	PC. QTY	DESCRIPTION				LENGTH		WT.
								Ft.	In.	lbs. ea.
		P1	24	PL	1/2	" x 5	"	1	4	10.9
		P2	24	PL	1/2	" x 5	"	1	4	10.9
		P3	8	PL	1/2	" x 5	"	1	4	10.9
		P4	8	PL	1/2	" x 5	"	1	4	10.9
		DB1	2	PL	1/4	" x 3 1/8	"	0	8 5/8	1.1
TOTAL WEIGHT =										700.3

FINISH:	HOT-DIP GALVANIZED		
MATERIAL:	AASHTO H270 GR. 50		
HOLES:	Ø 1 5/16" U.N.O.		
ELECTRODES:	PER WELD PROCEDURE	Δ	REVISED PER REVIEWER COMMENTS 1/6/17
WELDS:	PER WELD PROCEDURE	Δ	ISSUED FOR APPROVAL 12/6/16
SURFACE PREP:	SSPC-SP6	No.	Revision Date
Fabrication		Detailer:	
ARC ENTERPRISES INC.		DRAFTWORKS DETAILING 11 CHESTNUT ST. AMESBURY, MA	
Job Number:	16-181	Shop No.:	9 OF 10
Original Submittal Date:	12/6/16	Drawing No.:	S-7
Drawn By:	DAP	Checked By:	BLB
MILLER CONSTRUCTION			