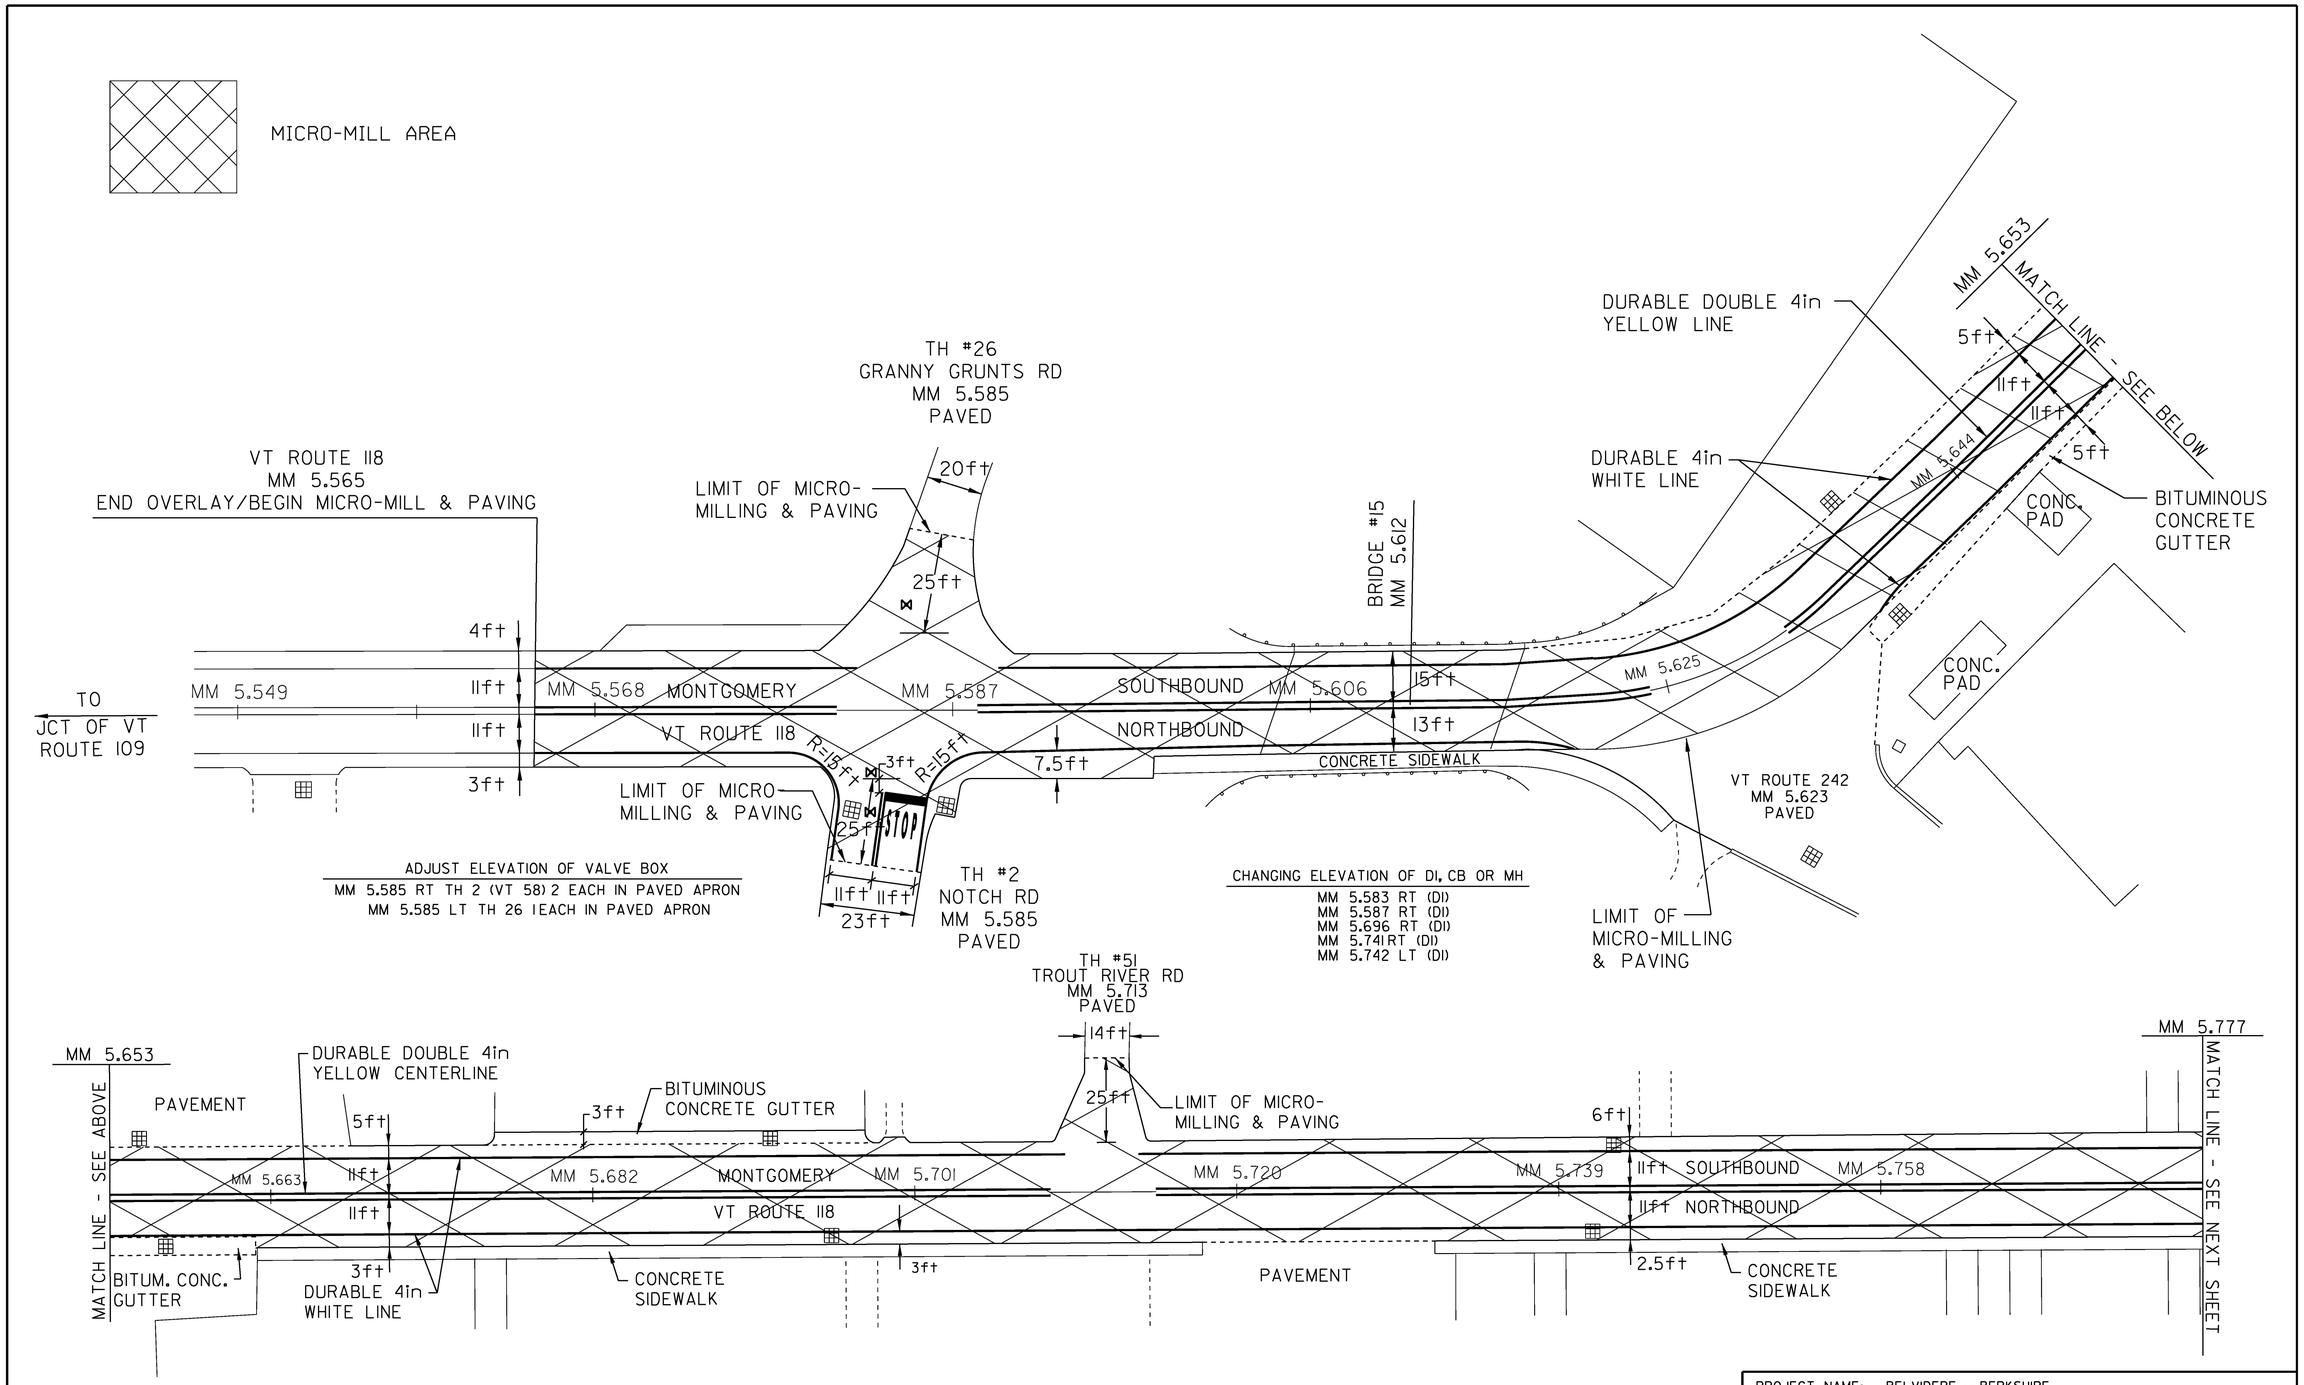

NOT TO SCALE

PROJECT NAME: BELVIDERE - BERKSHIRE	
PROJECT NUMBER: STP SURF(53)	
FILE NAME: 14v204\pl4v204.dgn\pl4v204_32.1	PLOT DATE: 04-NOV-2015
PROJECT LEADER: M. FOWLER	DRAWN BY: K. LOCKE
DESIGNED BY: K. LOCKE	CHECKED BY: M. FOWLER
SPECIAL MICRO-MILLING DETAILS SHEET 1	SHEET 32 OF 45