TEMPORARY 4 INCH WHITE LINE, PAINT
SPECIAL PROVISION (DURABLE 4 INCH WHITE LINE, POLYUREA)(28 MILS)
(ALL LINES WILL INCLUDE EDGE LINE BREAKS AND
RADIUS FOR TOWN HIGHWAYS)
NEW HAVEN:
STA. 83+00.0 - STA. 99+00.0 LT & RT
STA. 83+00.0 - STA. 98+00.0 DASHED RT

TEMPORARY 4 INCH YELLOW LINE, PAINT
SPECIAL PROVISION (DURABLE 4 INCH YELLOW LINE, POLYUREA)(28 MILS)
(ALL LINES WILL INCLUDE C/L BREAKS FOR
TOWN HIGHWAYS) S=SOLID, D=DASHED
NEW HAVEN:

	LT	℄	RT
STA. 83+00.0 - STA. 99+00.0	S	-	S

TEMPORARY LETTER OR SYMBOL, PAINT
SPECIAL PROVISION (DURABLE LETTER OR SYMBOL, POLYUREA)(28 MILS) OR
DURABLE LETTER OR SYMBOL, THERMOPLASTIC
NEW HAVEN:
STA. 97+91.0 RT, ARROW

MILLED RUMBLE STRIPS (CENTERLINE)
NEW HAVEN:
STA. 83+00.00 - STA. 99+00.00

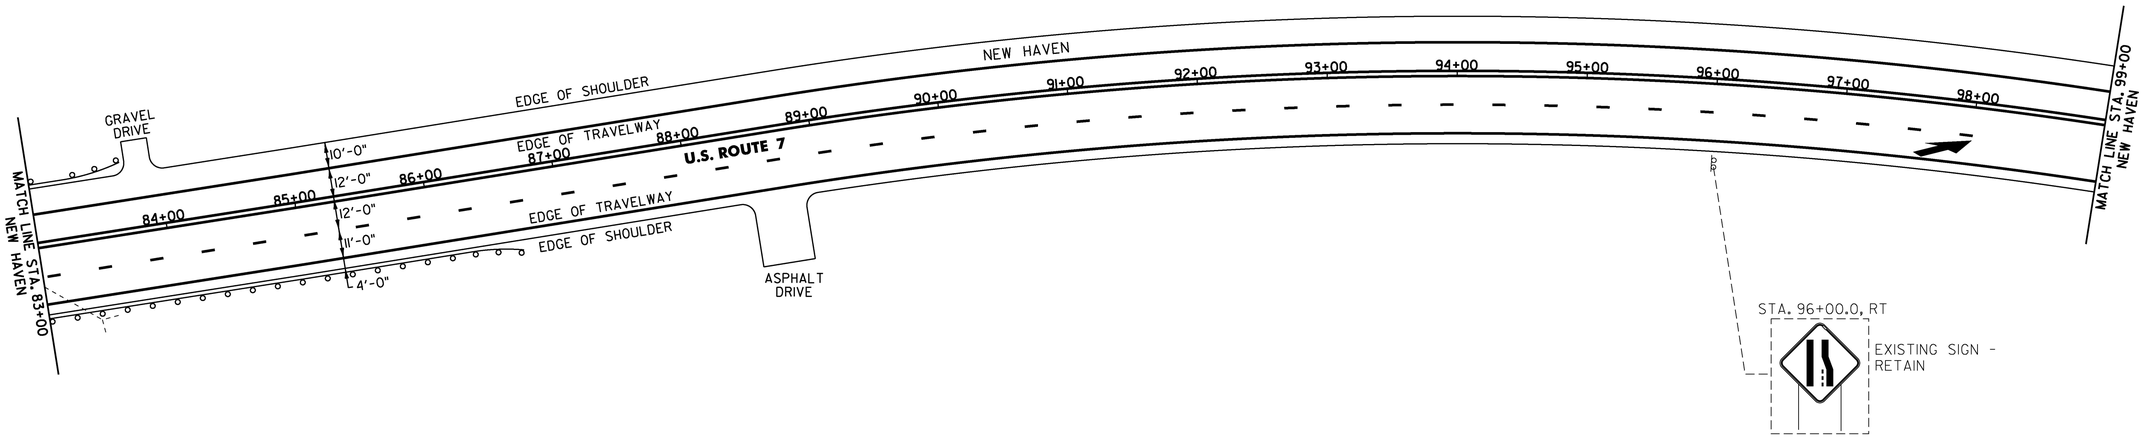

NOT TO SCALE

PROJECT NAME:	MIDDLEBURY-FERRISBURGH
PROJECT NUMBER:	NH SURF(55)

FILE NAME: pl5v015.dgn	PLOT DATE: 16-MAR-2016
PROJECT LEADER: J. HARRINGTON	DRAWN BY: L. BULLOCK
DESIGNED BY: L. BULLOCK	CHECKED BY: J. HARRINGTON
PLAN SHEET 13	SHEET 27 OF 96