TEMPORARY 4 INCH WHITE LINE, PAINT
SPECIAL PROVISION (DURABLE 4 INCH WHITE LINE, POLYUREA)(28 MILS)

(ALL LINES WILL INCLUDE EDGE LINE BREAKS AND
RADIUS FOR TOWN HIGHWAYS)

FERRISBURGH:
STA 67+00.00 - STA 83+00.00 EDGE LINE LT & RT
STA 76+00.00 - STA 77+80.00 DOTTED LANE LINE RT
STA 77+80.00 - STA 79+35.00 SOLID LANE LINE RT
STA 82+55.00 - STA 83+00.00 SOLID LANE LINE LT

TEMPORARY 4 INCH YELLOW LINE, PAINT
SPECIAL PROVISION (DURABLE 4 INCH YELLOW LINE, POLYUREA)(28 MILS)

(ALL LINES WILL INCLUDE C/L BREAKS FOR
TOWN HIGHWAYS) S=SOLID, D=DASHED

FERRISBURGH:	LT	℄	RT
STA 67+00.00 - STA 70+00.00		D -	S
STA 70+00.00 - STA 77+00.00 DOUBLE SOLID MEDIAN CL & RT			
STA 77+14.08 DOUBLE SOLID RT, TH-45			
STA 77+40.00 - STA 79+35.00 DOUBLE SOLID MEDIAN CL & RT			
STA 80+55.00 - STA 83+00.00 DOUBLE SOLID MEDIAN CL & RT			

SPECIAL PROVISION (DURABLE LETTER OR SYMBOL, POLYUREA)(28 MILS) OR
DURABLE LETTER OR SYMBOL, THERMOPLASTIC

FERRISBURGH:
STA 71+60.0 RT, "SIGNAL" (6 EA)
STA 71+92.0 RT, "AHEAD" (5 EA)
STA 77+14.08 RT, TH-45 "STOP" (4 EA)
STA 77+84.3 RT, ARROW (1EA)
STA 78+57.5 RT, "ONLY" (4 EA)
STA 79+26.8 RT, ARROW (1EA)
STA 81+59.0 LT, "AHEAD" (5 EA)
STA. 81+91.0 LT, "Y,I,E,L,D" (5 EA)
STA 82+07.8 LT, ARROW (1EA)
STA 82+95.3 LT, "ONLY" (4 EA)

TEMPORARY 8 INCH WHITE LINE, PAINT
SPECIAL PROVISION (DURABLE 8 INCH WHITE LINE, POLYUREA)(28 MILS)

FERRISBURGH:
STA 81+40.00 - STA 82+55.00 GORE AREA LT

TEMPORARY 8 INCH YELLOW LINE, PAINT
SPECIAL PROVISION (DURABLE 8 INCH YELLOW LINE, POLYUREA)(28 MILS)

FERRISBURGH:
STA 70+00.00 - STA 77+00.00 HATCHED MEDIAN RT
STA 77+40.00- STA 79+35.00 HATCHED MEDIAN RT
STA 80+55.00 - STA 83+00.00 HATCHED MEDIAN RT

TEMPORARY 24 INCH STOP BAR, PAINT
SPECIAL PROVISION (DURABLE 24 INCH STOP BAR, POLYUREA)(28 MILS)

FERRISBURGH:
STA 77+14.08 RT, TH-45
STA 79+36.00 RT
STA 80+62.00 LT

TEMPORARY LETTER OR SYMBOL, PAINT

FERRISBURGH:
STA 71+60.0 RT, "SIGNAL" (6 EA)
STA 71+92.0 RT, "AHEAD" (5 EA)
STA 77+14.08 RT, TH-45 "STOP" (4 EA)
STA 77+84.3 RT, ARROW (2 EA)
STA 79+26.8 RT, ARROW (2 EA)
STA 81+59.0 LT, "AHEAD" (5 EA)
STA. 81+91.0 LT, "Y,I,E,L,D" (5 EA)
STA 82+07.8 LT, ARROW (1EA)

MILLED RUMBLE STRIPS (CENTERLINE)

FERRISBURGH:
STA. 67+00.00 - STA. 70+00.00

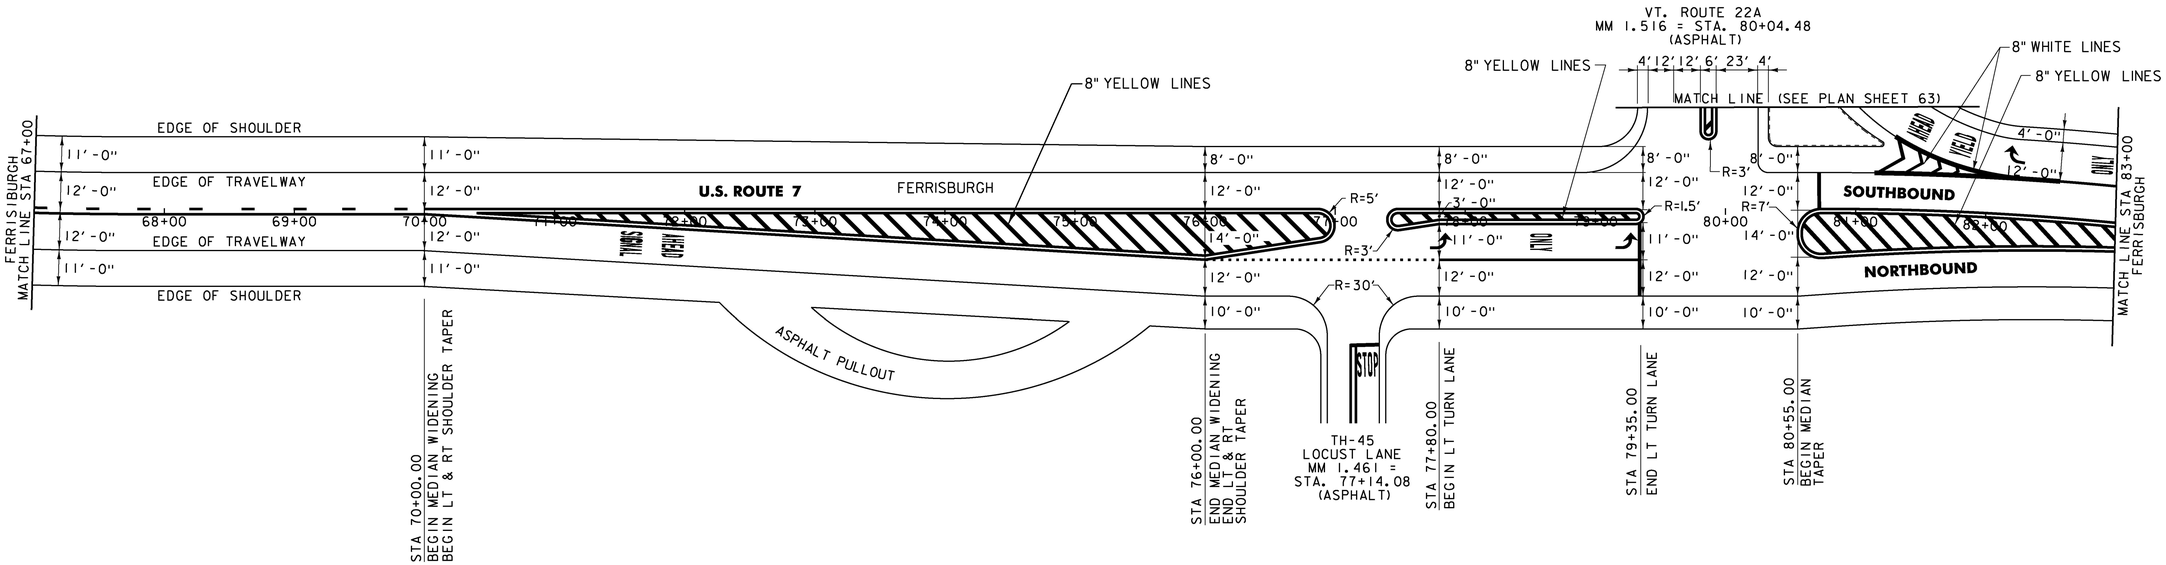

NOT TO SCALE

PROJECT NAME:	MIDDLEBURY-FERRISBURGH
PROJECT NUMBER:	NH SURF(55)

FILE NAME: pl5v015.dgn	PLOT DATE: 16-MAR-2016
PROJECT LEADER: J. HARRINGTON	DRAWN BY: L. BULLOCK
DESIGNED BY: L. BULLOCK	CHECKED BY: J. HARRINGTON
PLAN SHEET 43	SHEET 57 OF 96