VT 14 CURVE #1 DATA
Delta = 14°24'00.00"
D = 4°30'00.00"
R = 1273.24'
T = 160.85'
L = 320.00'
E = 10.12'
BANKING = -0.021

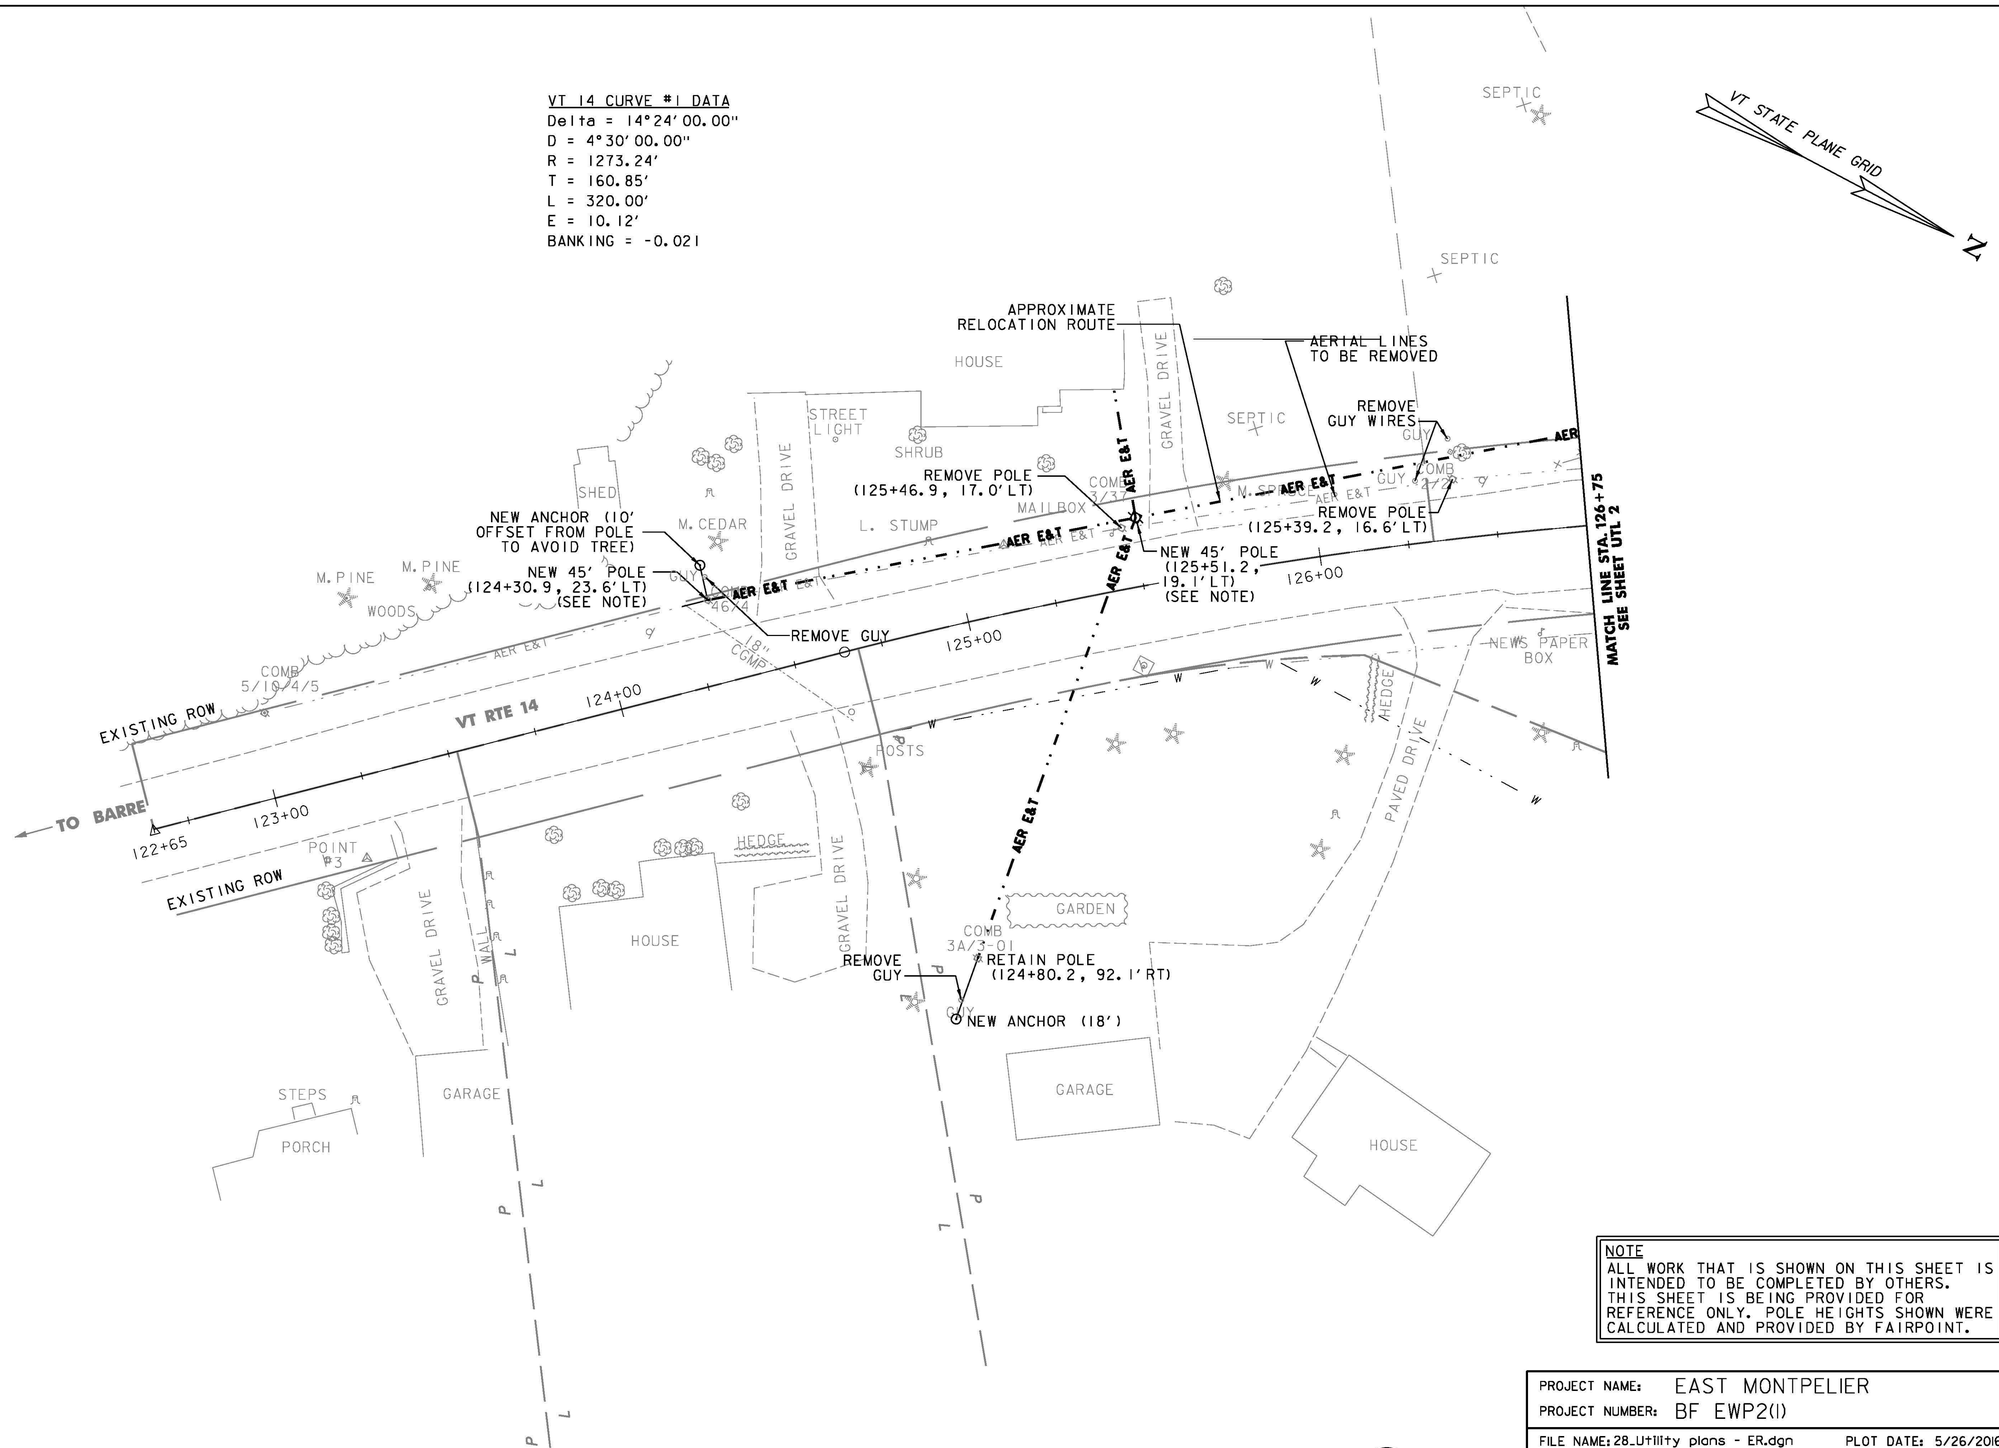

NOTE
ALL WORK THAT IS SHOWN ON THIS SHEET IS INTENDED TO BE COMPLETED BY OTHERS. THIS SHEET IS BEING PROVIDED FOR REFERENCE ONLY. POLE HEIGHTS SHOWN WERE CALCULATED AND PROVIDED BY FAIRPOINT.

0 20 40
SCALE

Stantec

PROJECT NAME: EAST MONTPELIER	
PROJECT NUMBER: BF EWP2(1)	
FILE NAME: 28_Utility plans - ER.dgn	PLOT DATE: 5/26/2016
PROJECT LEADER: T. KNIGHT	DRAWN BY: E. ALLING
DESIGNED BY: K. RICHARDSON	CHECKED BY: G. GOYETTE
UTILITIES PLAN UTL 1	SHEET 14 OF 42