TEMPORARY 4 INCH WHITE LINE, PAINT
4 INCH WHITE LINE, WATERBORNE PAINT
(ALL LINES WILL INCLUDE EDGE LINE
BREAKS AND RADII FOR SIDE ROADS)
B 114+00 TO B 142+00 LT & RT (SOLID)

TEMPORARY 4 INCH YELLOW LINE, PAINT
4 INCH YELLOW LINE, WATERBORNE PAINT
(ALL LINES WILL INCLUDE ℄
BREAKS FOR SIDE ROADS)
B 114+00 TO B 142+00 LT & RT (SOLID)

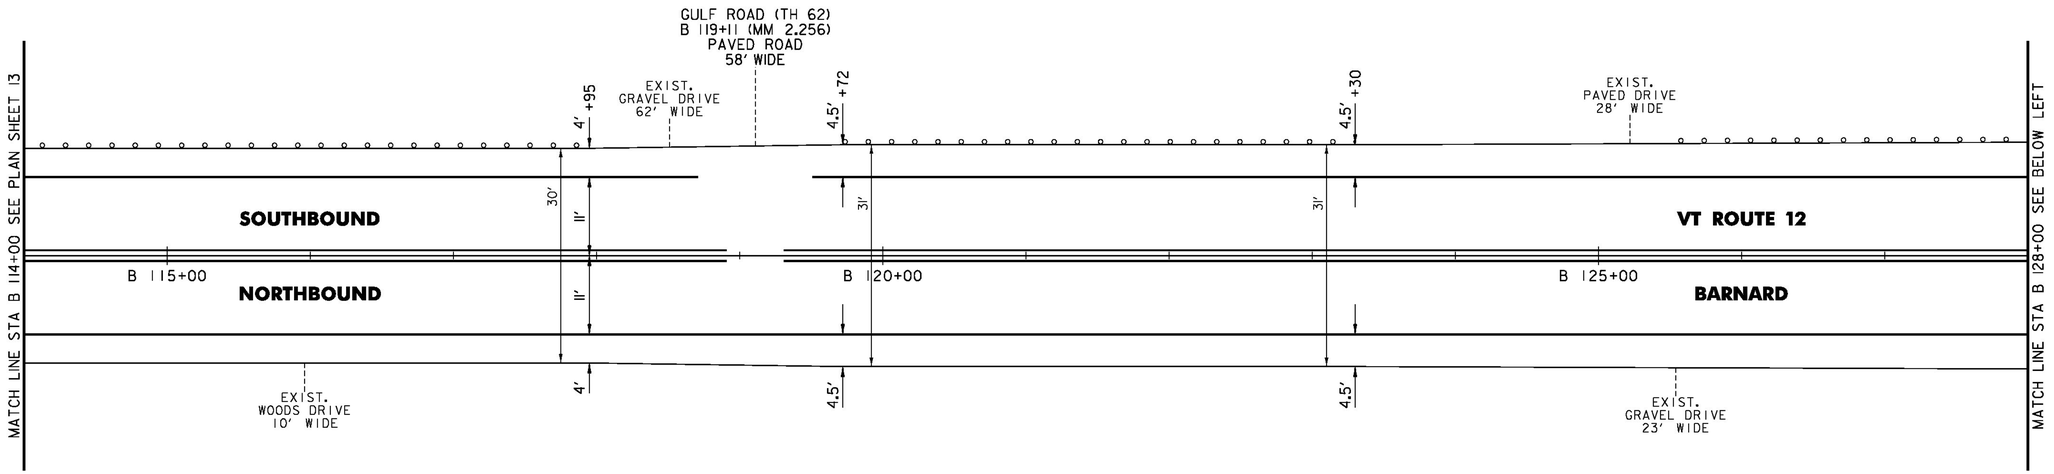

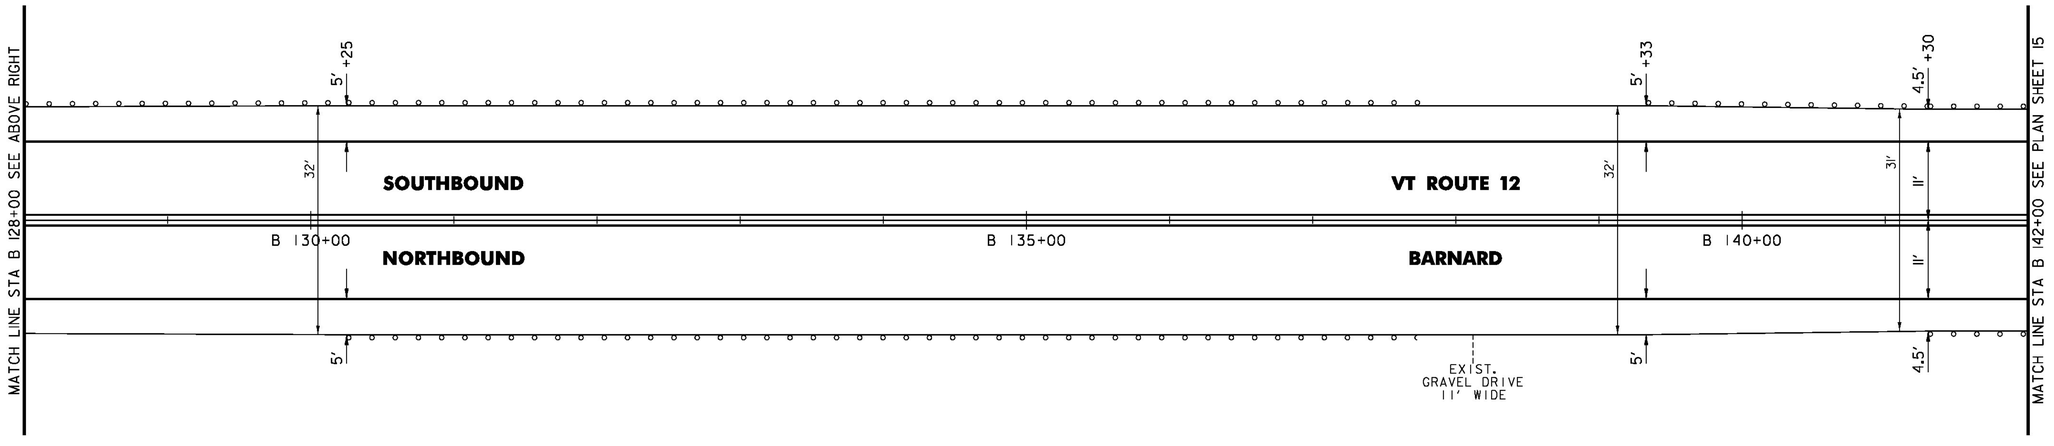

NOT TO SCALE

PROJECT NAME:	WOODSTOCK-BARNARD
PROJECT NUMBER:	STP FPAV(3)
FILE NAME: z16v024bdr.dgn	PLOT DATE: 6/2/2016
PROJECT LEADER: P. SHEDD	DRAWN BY: S. GOODWIN
DESIGNED BY: N. LEMAY	CHECKED BY: P. SHEDD
PLAN SHEET 14	SHEET 24 OF 26