STONE FILL, TYPE I
SLOPE EROSION PREVENTION WITH GUARDRAIL
STA. 24+00 TO 25+19, LT
(SEE SHEET 168)

STEEL BEAM GUARDRAIL, GALVANIZED
STA. 24+81.0 TO 25+18.5, LT

ANCHOR FOR STEEL BEAM RAIL
STA. 25+18.5, LT

REMOVE AND RESET GUARDRAIL
STA. 24+00.0 TO 24+81.0, LT

REMOVAL AND DISPOSAL OF GUARDRAIL
STA. 24+81.0 TO 25+18.5, LT

DURABLE 4 INCH WHITE LINE, (OPTION CC BID ITEMS)
TEMPORARY 4 INCH WHITE LINE, PAINT
(ALL LINES WILL INCLUDE EDGE LINE BREAKS AND RADII FOR SIDE ROADS)
STA. 24+00 TO 29+00, SOLID LT & RT

DURABLE 4 INCH YELLOW LINE, (OPTION DD BID ITEMS)
TEMPORARY 4 INCH YELLOW LINE, PAINT
(ALL LINES WILL INCLUDE ℄ BREAKS FOR SIDE ROADS)
STA. 24+00 TO 29+00, SOLID LT & RT

VT STATE PLANE GRID

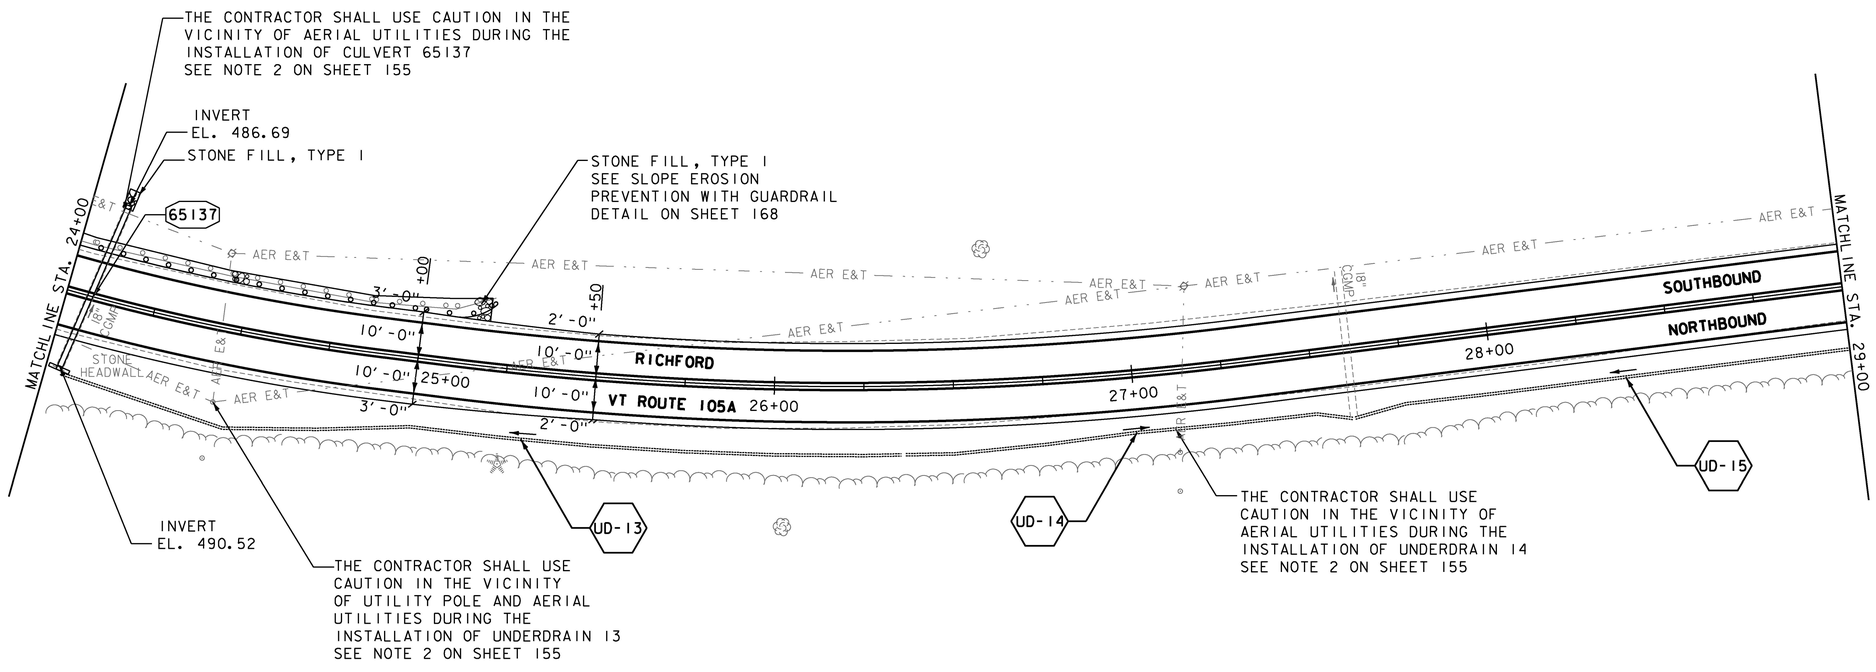

NOTES:
1. FOR LEGENDS SEE SHEETS 3 & 176.
2. ALL EXISTING SIGNS NOT SHOWN ON THE PLANS SHALL BE RETAINED.
3. ALL UTILITY LOCATIONS SHOWN ARE APPROXIMATE AND SHOULD BE VERIFIED PRIOR TO ANY WORK COMMENCING.
4. SEE SHEETS 174 TO 176 FOR CULVERT INFORMATION & DETAILS.

UD-13 STA. 24+04 TO 26+36, RT
CONSTRUCT 6 INCH UNDERDRAIN PIPE,
SEE SHEETS 165 & 166 FOR DETAILS AND ASSOCIATED QUANTITIES

UD-14 STA. 26+37 TO 27+60, RT
CONSTRUCT 6 INCH UNDERDRAIN PIPE,
SEE SHEETS 165 & 166 FOR DETAILS AND ASSOCIATED QUANTITIES

UD-15 STA. 27+61 TO 29+30, RT
CONSTRUCT 6 INCH UNDERDRAIN PIPE,
SEE SHEETS 165 & 166 FOR DETAILS AND ASSOCIATED QUANTITIES

65137 STA. 24+03, RT - STA. 24+10, LT
REMOVE EXISTING 18" CMP
CONSTRUCT NEW 18" X 50' CPEP(SL)
CONSTRUCT NEW HEADWALL AT INLET
CONSTRUCT CULVERT OUTLET PROTECTION
(SEE SHEET 176)

0 20 40
SCALE IN FEET

Stantec

PROJECT NAME: RICHFORD	
PROJECT NUMBER: STP 2916(I)	
FILE NAME: z10c234bdr.dgn	PLOT DATE: 4/2/2018
PROJECT LEADER: G. EDWARDS	DRAWN BY: G. BURGMEIER
DESIGNED BY: G. BURGMEIER	CHECKED BY: J. LITTLE
PLAN SHEET 6	SHEET 182 OF 222