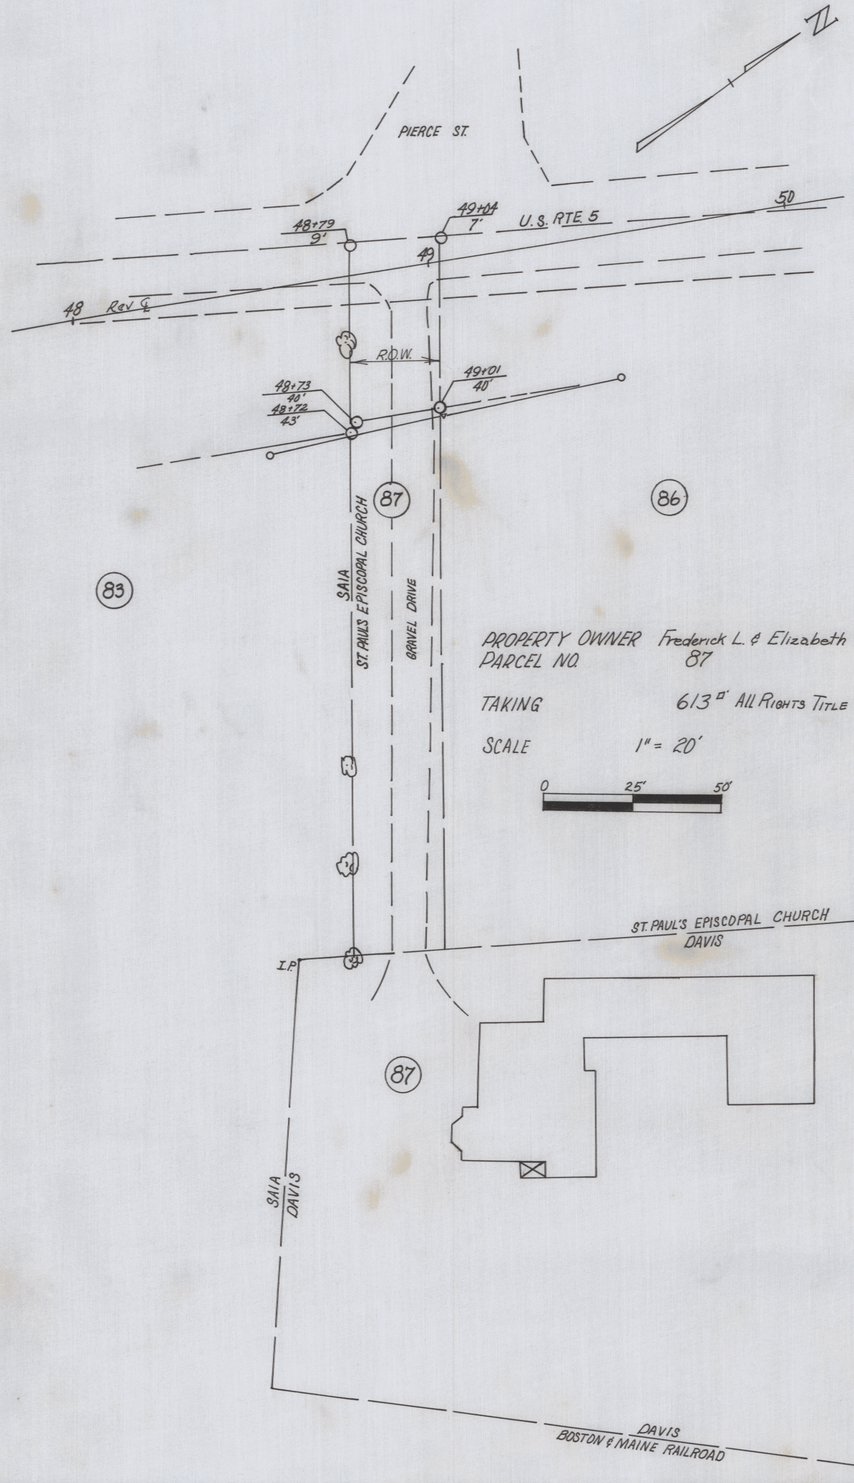

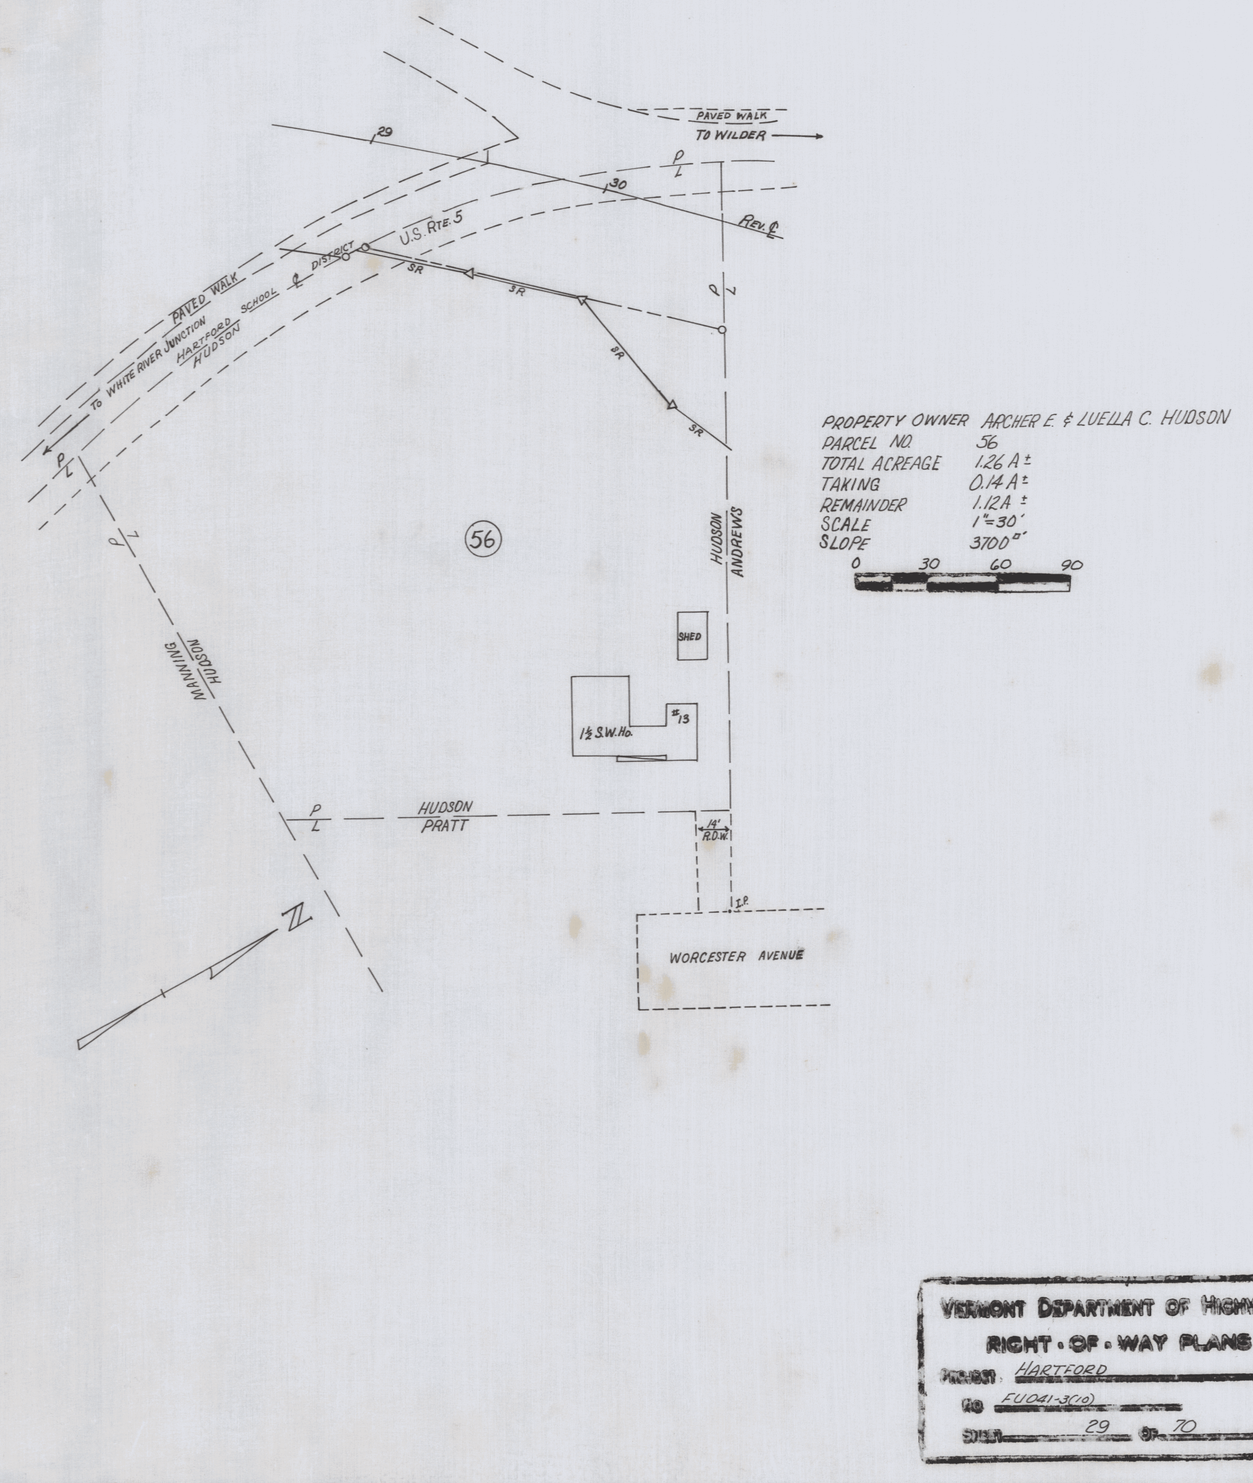

VERMONT DEPARTMENT OF HIGHWAYS
RIGHT-OF-WAY PLANS
PROJECT HARTFORD
NO FU041-3(10)
SHEET 29 OF 70