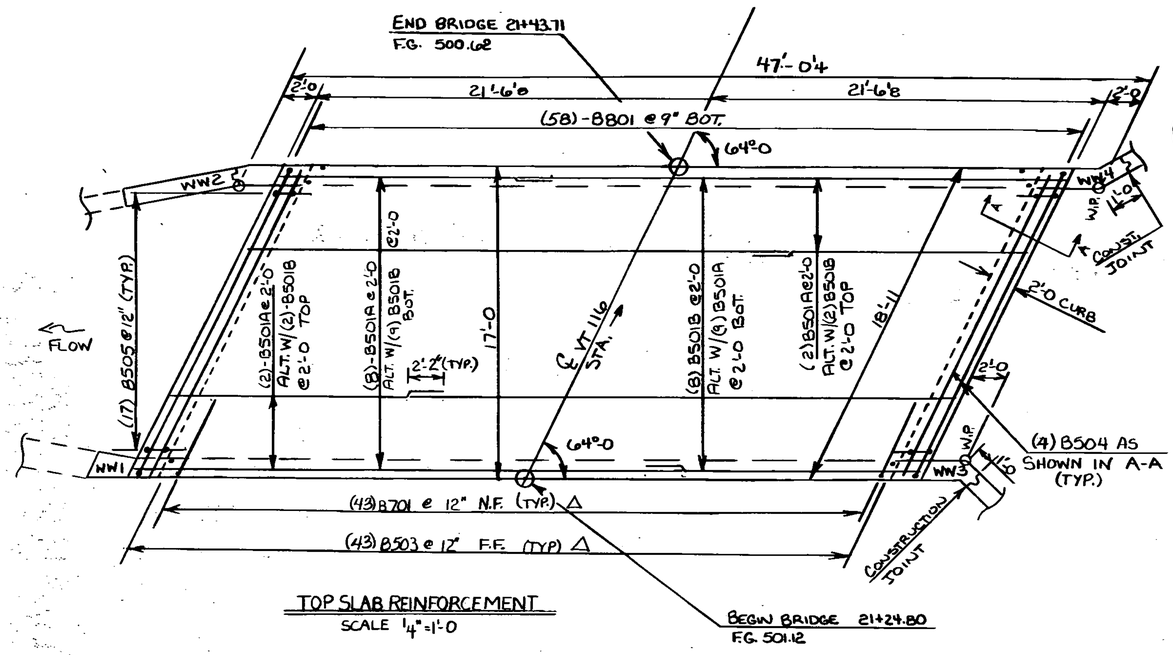

TOP SLAB REINFORCEMENT
SCALE 1/4"=1'-0

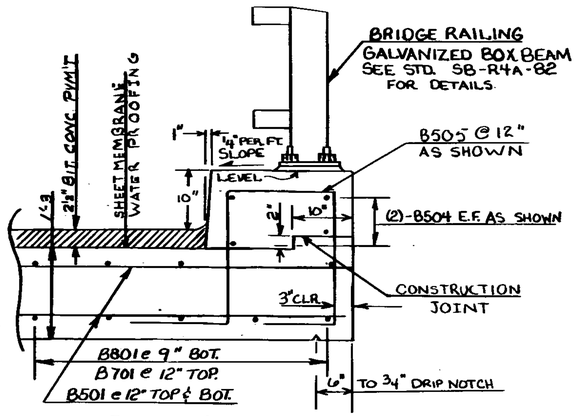

SECTION A-A
SCALE 1"=1'-0

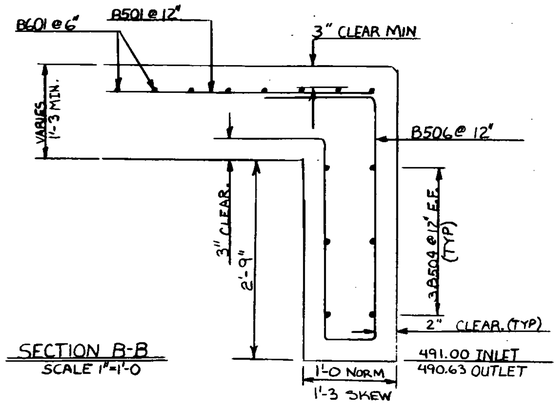

SECTION B-B
SCALE 1"=1'-0

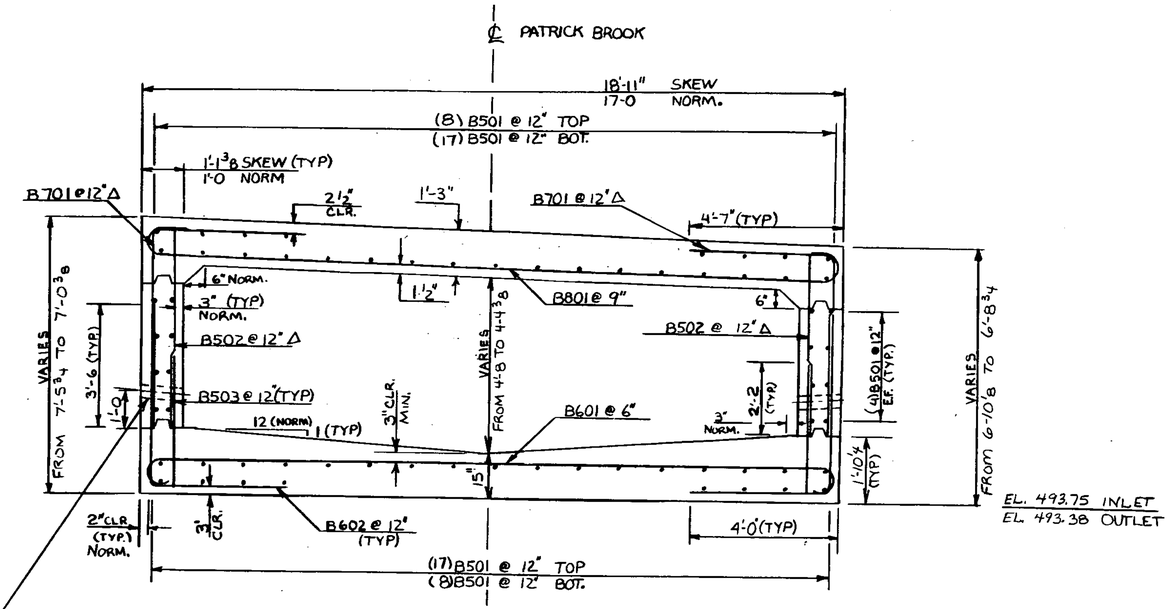

EL. 493.75 INLET
EL. 493.38 OUTLET

4" ϕ WEEPHOLES SPACED @ 10'-0 MAXIMUM SLOPE 1/4" PER. FOOT (TYP.)

TYPICAL BOX SECTION (SKEWED)
SCALE 1/2"=1'-0

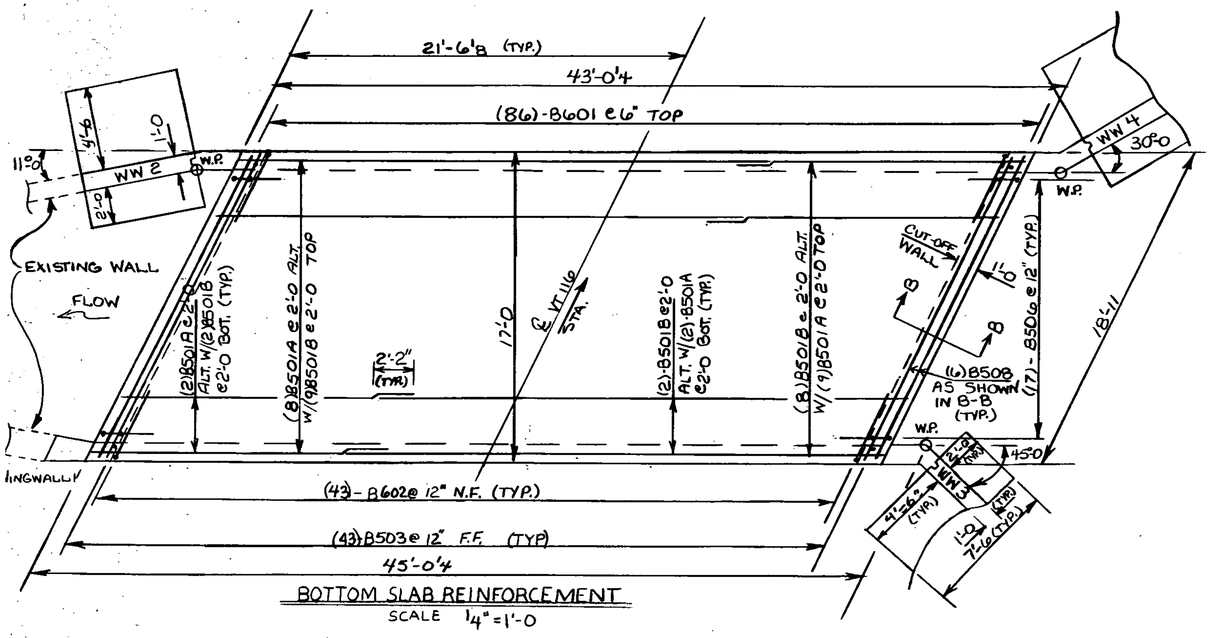

BOTTOM SLAB REINFORCEMENT
SCALE 1/4"=1'-0

△ - CUT TO FIT IN FIELD

STATE OF VERMONT
AGENCY OF TRANSPORTATION

TOWN OF HINESBURG	Bridge No. 27
HIGHWAY NO. VT. 116	Log Sta. 21+24.80
	Surv. Sta.
VT. 116 OVER PATRICK BROOK	
R.C. BOX REINFORCING DETAILS	
Designed by M. EVANS	Drawn by T. HOLLAR
Checked by J.A. HOLLAR date 9/6/84	Bridge Design Supervisor R.L. Ostby date 10-84
PROJECT HINESBURG	PROJECT NO. F021-1(8)S
Bridge Sheet No. BR 103	Sheet 15 of 76

'83