ONE WAY RAMP TYPICAL SECTIONS

THESE ITEMS ARE NOT A PART OF STAGE I CONSTRUCTION.

3"	BITUMINOUS CONCRETE PAVEMENT, ITEM 406.25 (± 1/4" FOR TOTAL THICKNESS) (1-1/4" WEARING COURSE OVER 1-3/4" BINDING COURSE)
5"	PLANT MIXED BASE COURSE, ITEM 303.25 (± 1/2" FOR TOTAL THICKNESS) (2-2-1/2" COURSES)
24"	SUB-BASE OF DENSE GRADED CRUSHED STONE, ITEM 301.35 (± 1")
SHOULDERS 1-1/4"	BITUMINOUS CONCRETE PAVEMENT, ITEM 406.25
0"-12"	GRANULAR BORROW, ITEM 203.32 (IN FILL)
0"-24"	SAND BORROW ITEM 203.31 (IN CUT)

TO BE PLACED AS NOTED ON THE PLANS OR AS DIRECTED BY THE ENGINEER.

CROSS-SLOPE & PARABOLIC DETAIL

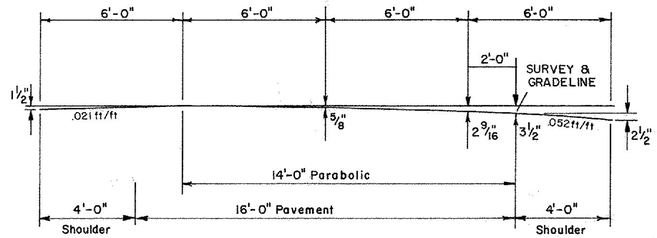

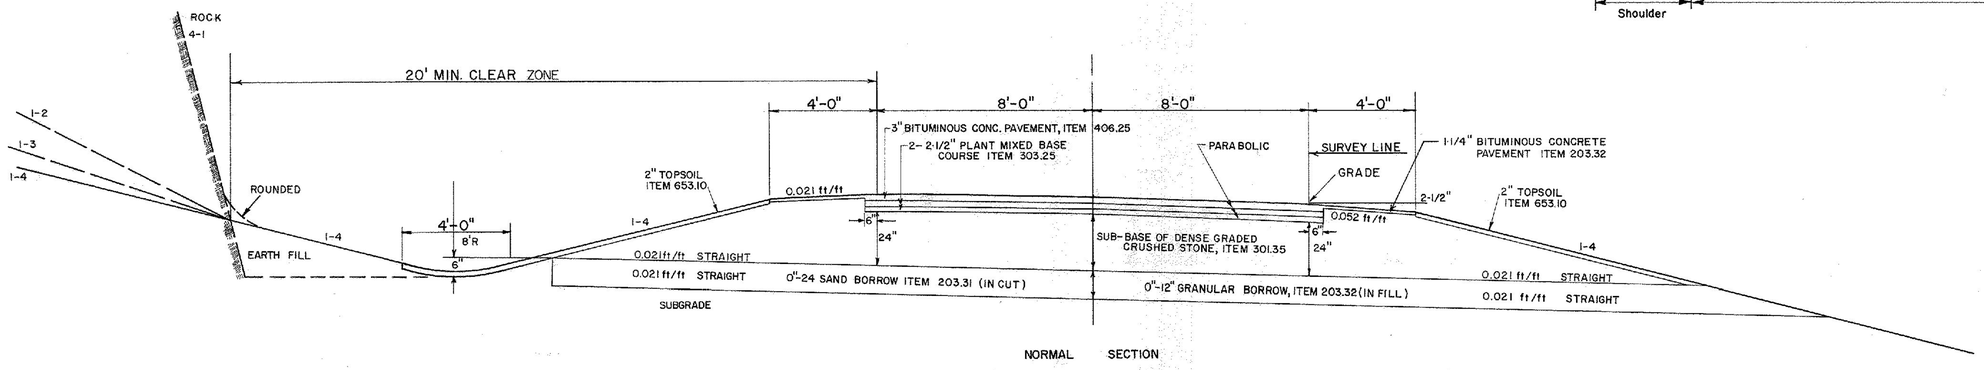

NORMAL SECTION

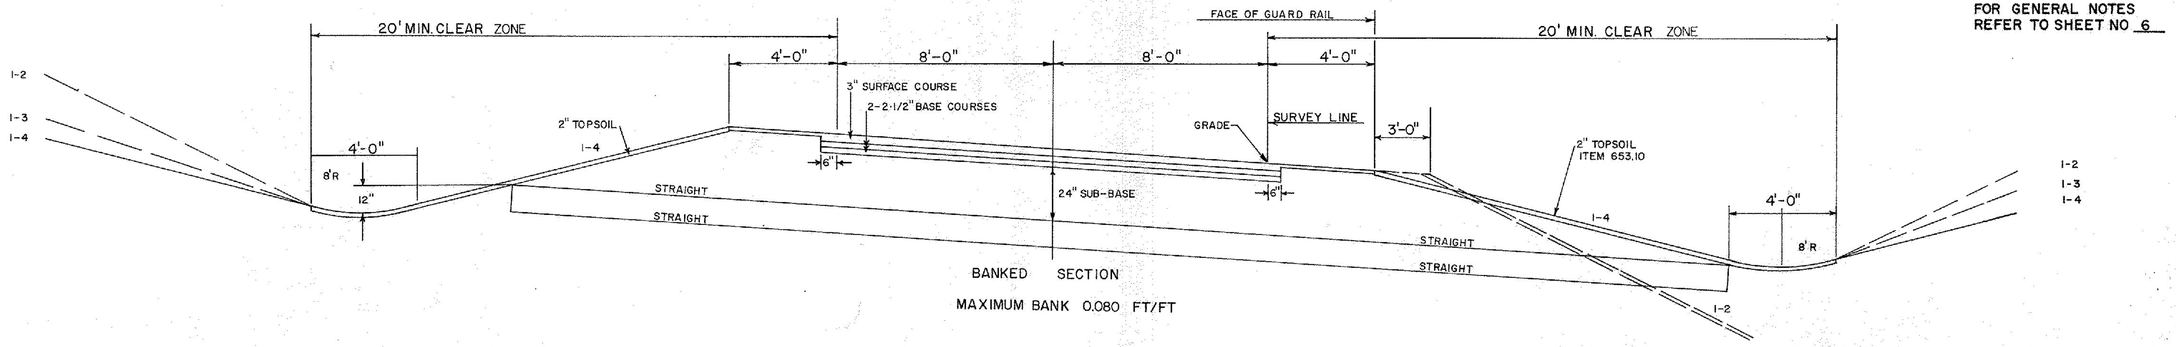

BANKED SECTION

MAXIMUM BANK 0.080 FT/FT

FOR GENERAL NOTES REFER TO SHEET NO 6

STAGE I CONSTRUCTION

SURVEYED BY _____ DATE _____
DRAWN BY _____ DATE _____
TRACED BY NEWHALL DATE 2/83

WEST RUTLAND-RUTLAND

PROJ. F-EGC-F NO. 020-1(10) C II

SHEET 5 OF 459

07