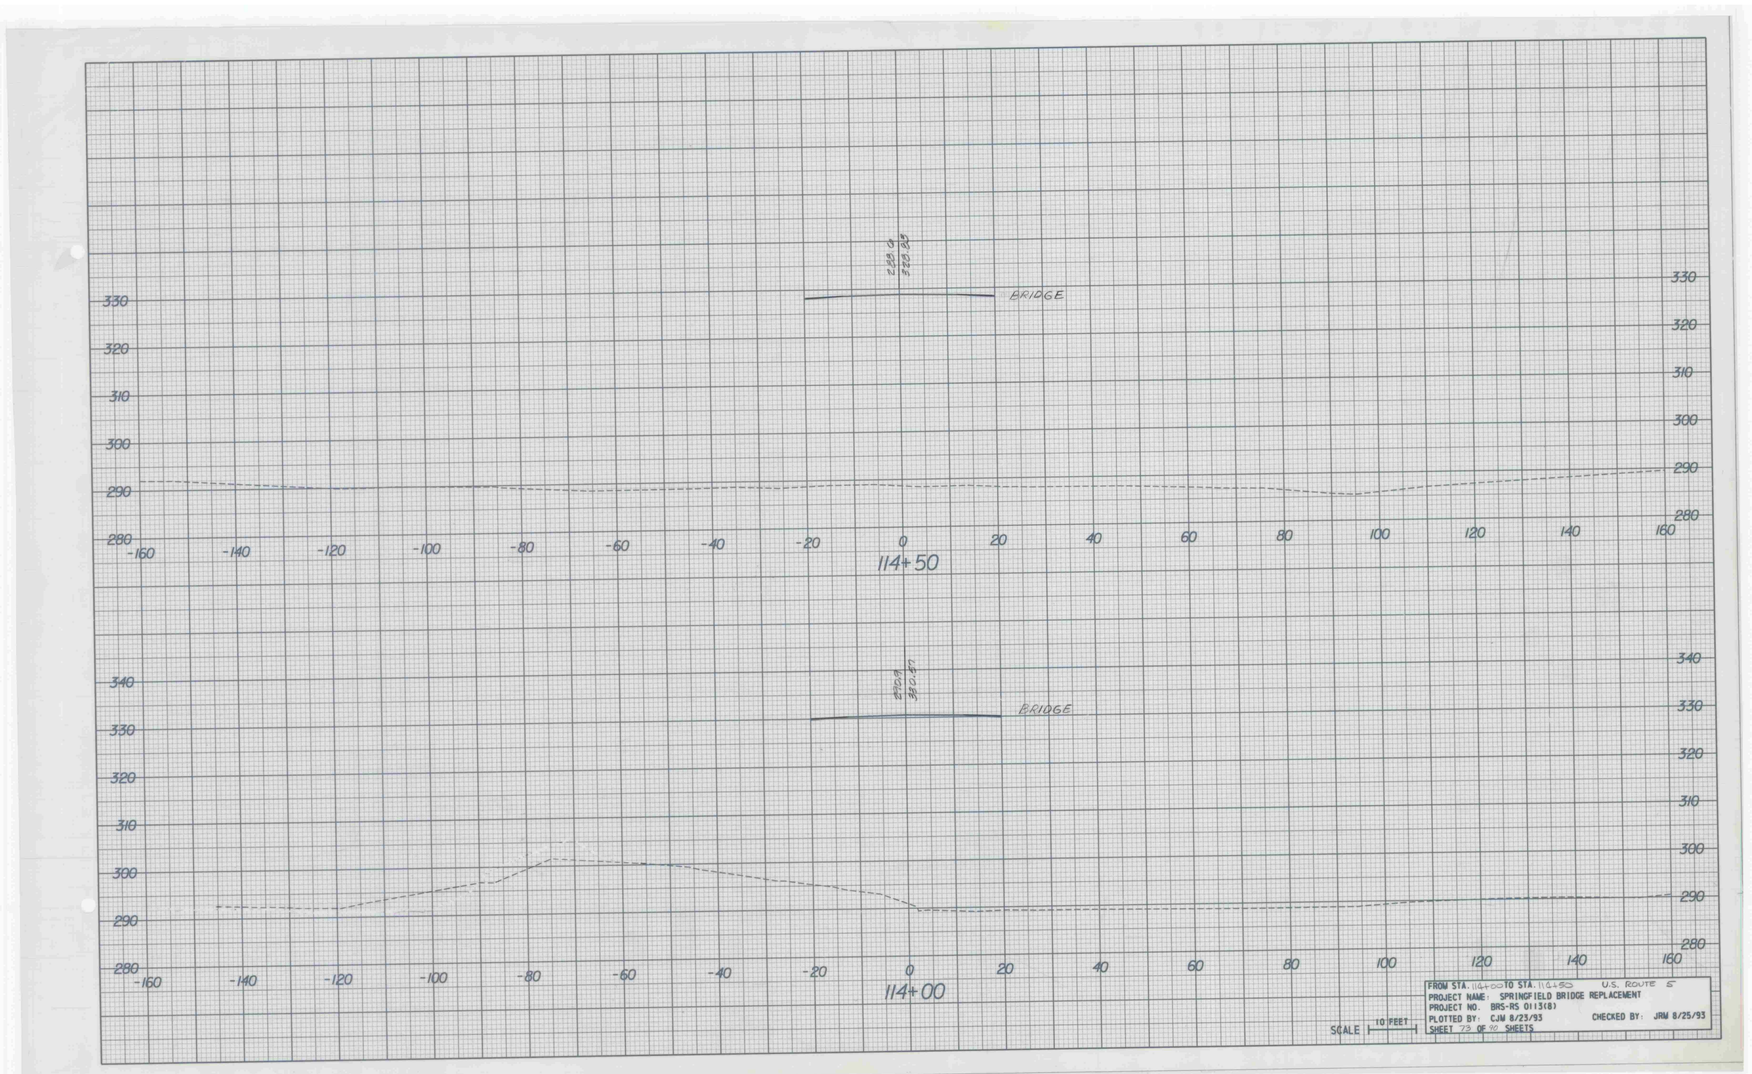

FROM STA. 114+00 TO STA. 115+85 U.S. ROUTE 5
PROJECT NAME: SPRINGFIELD BRIDGE REPLACEMENT
PROJECT NO. BRS-RS 0113(8)
PLOTTED BY: CJW 8/23/93 CHECKED BY: JRW 8/25/93
SHEET 73 OF 90 SHEETS

SCALE 10 FEET