WORK ORDER NO.	DRAWING NO.	REV.
15713	E2	

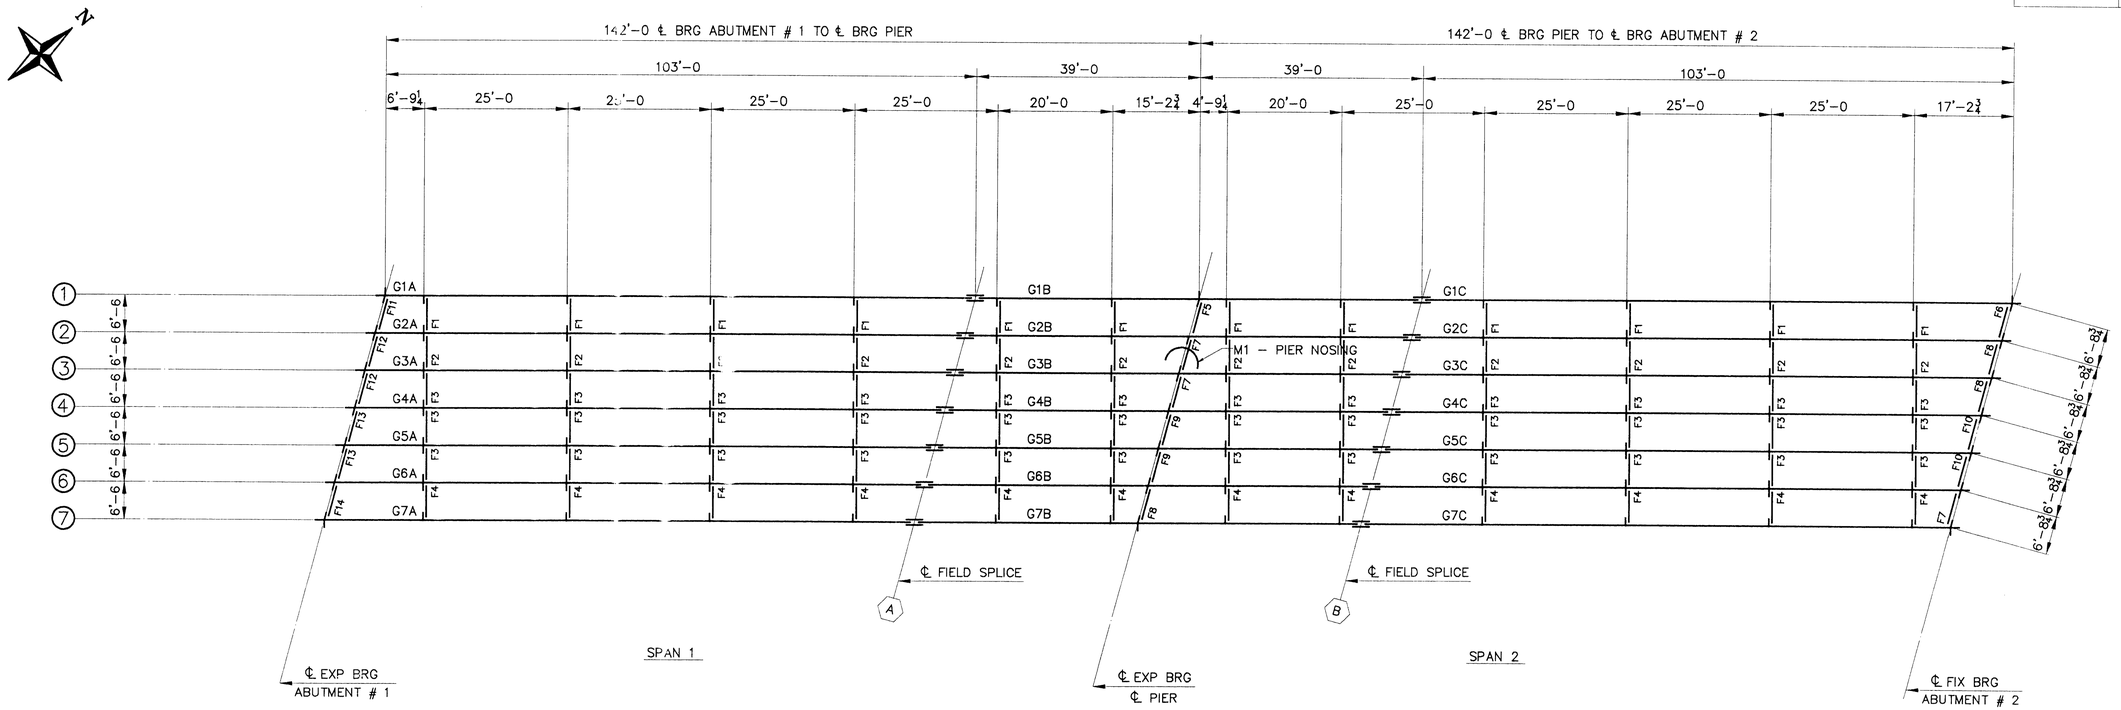

STEEL FRAMING PLAN

NOTES

1. DIMENSIONS SHOWN ARE HORIZONTAL AND DO NOT REFLECT ANY CHANGE DUE TO GRADE.

ITEM NO. 506.55			BRIDGE NO. 44		PROJ. NO. BRS-RS 0113 (8)
TITLE: STEEL FRAMING PLAN					
APPROVED:			National Eastern Corporation, Plainville, Connecticut		
PRINT DIST.					
5	10-14-96	APPR.			
ORIG	12-3-96	FAB.			
5	11-18-96	APP	JOB: U.S. ROUTE 5 OVER BLACK RIVER, SPRINGFIELD, VERMONT		
ORIG	4-3-97	VAT			
			CUSTOMER: WINTERSETT, INC.		
			DESIGNER: VERMONT AGENCY OF TRANSPORTATION		
			WORK ORDER NO.	DRAWING NO.	REV.
CHECKED	11/96	CSD	15713	E2	
DRAWN	8/96	CSD			