WORK ORDER NO.	DRAWING NO.	REV.
15713	10-4	

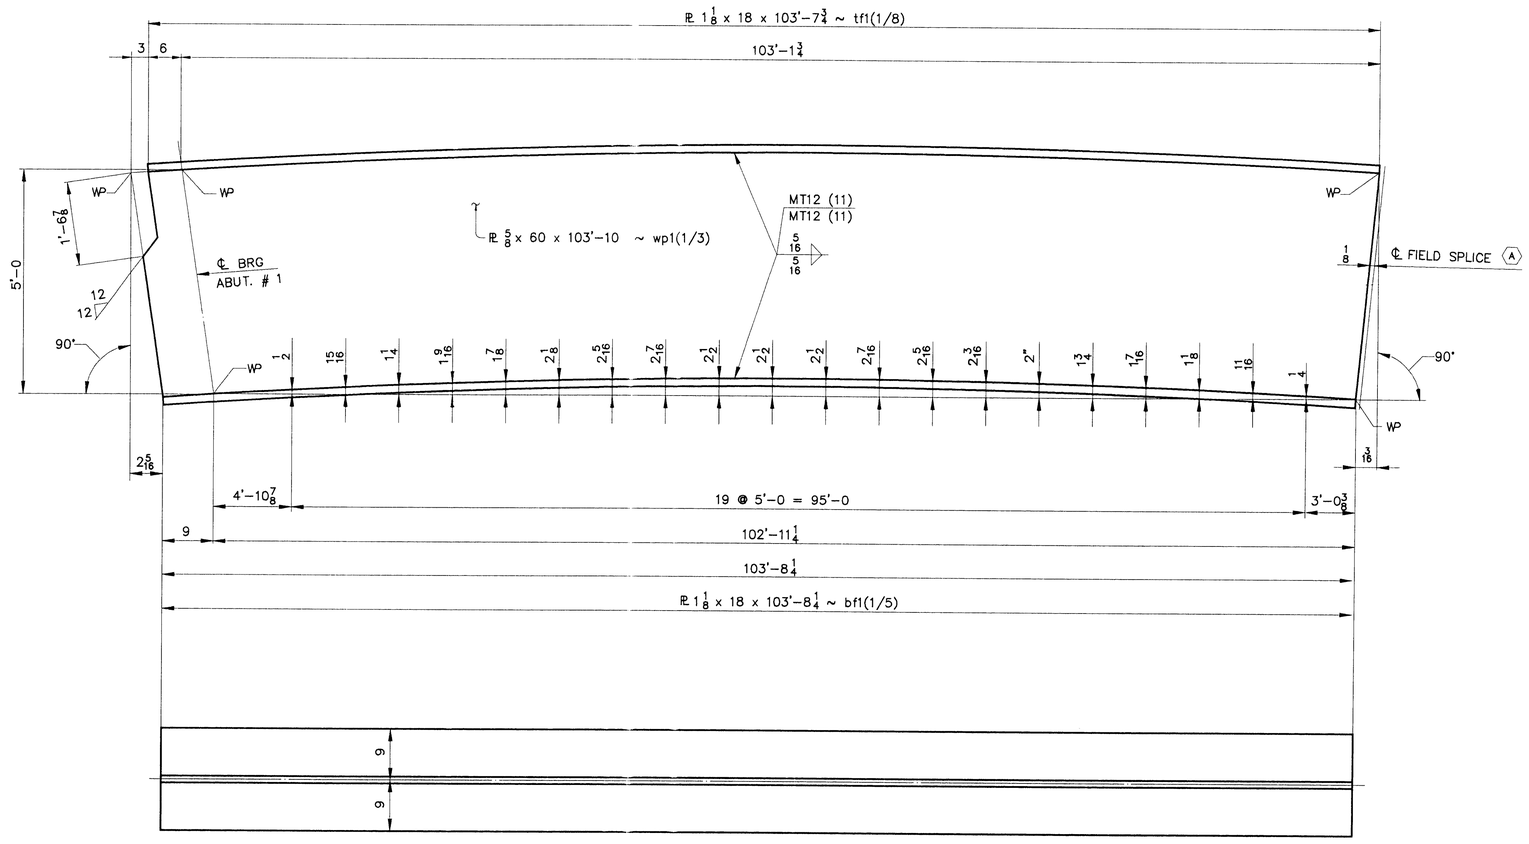

NOTES

1. ALL MATERIAL SHALL BE A709 GR 50W T2.

CAMBER DIAGRAMS ~ G1A THRU G7A

ITEM NO. 506.55	BR. NO. 44	PROJ. NO. BRS-RS 0113 (8)
TITLE: CAMBER DIAGRAM ~ G1A THRU G7A		

APPROVED:		
PRINT DIST.		
5	10-7-96	APPR.
ORIG	12-3-96	FAB.
5	11-18-96	APP
ORIG	4-3-97	VAT
CHECKED	10/96	CSD
DRAWN	9/96	CSD

National Eastern Corporation
Plainville, Connecticut

JOB: U.S. ROUTE 5 OVER BLACK RIVER
SPRINGFIELD, VERMONT

CUSTOMER: WINTERSETT, INC.

DESIGNER: VERMONT AGENCY OF TRANSPORTATION

WORK ORDER NO.	DRAWING NO.	REV.
15713	10-4	