WORK ORDER NO.	DRAWING NO.	REV.
15713	10–6	

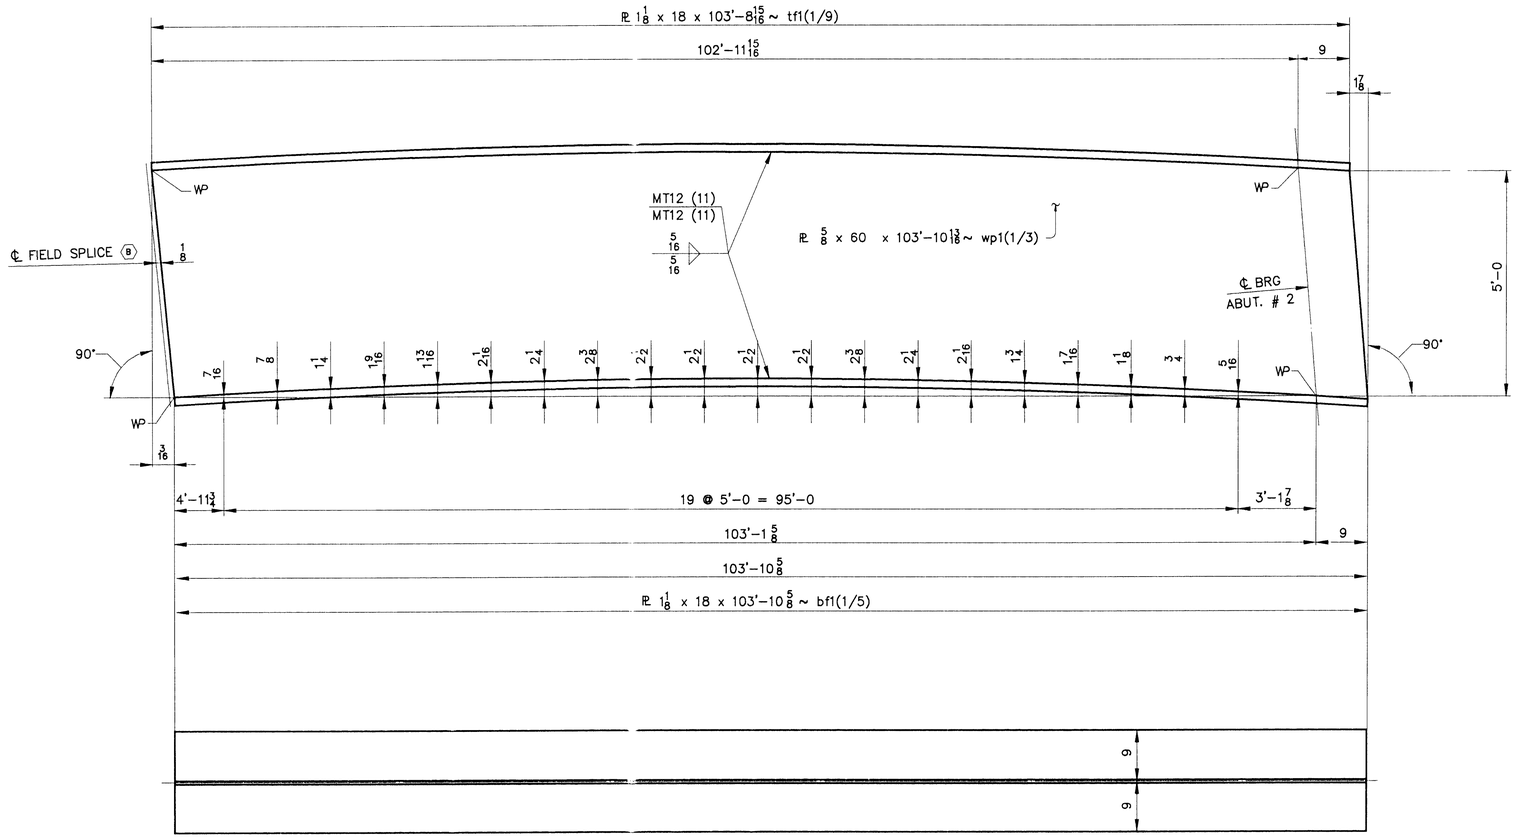

CAMBER DIAGRAMS ~ G1C THRU G7C

NOTES

1. ALL MATERIAL SHALL BE A709 GR 50W T2.

ITEM NO. 506.55			BR. NO. 44	PROJ. NO. BRS–RS 0113 (8)
TITLE: CAMBER DIAGRAM ~ G1C THRU G7C				
APPROVED:			National Eastern Corporation, Plainville, Connecticut	
PRINT DIST.				
5	10-17-96	APPR.		
ORIG	12-3-96	FAB.		
5	11-18-96	APP	JOB: U.S. ROUTE 5 OVER BLACK RIVER, SPRINGFIELD, VERMONT	
ORIG	9-3-97	JAT		
			CUSTOMER: WINTERSETT, INC.	
			DESIGNER: VERMONT AGENCY OF TRANSPORTATION	
			WORK ORDER NO.	DRAWING NO. / REV.
CHECKED	10/96	CSD	15713	10–6
DRAWN	9/96	CSD		