WORK ORDER NO.	DRAWING NO.	REV.
15713	E2	

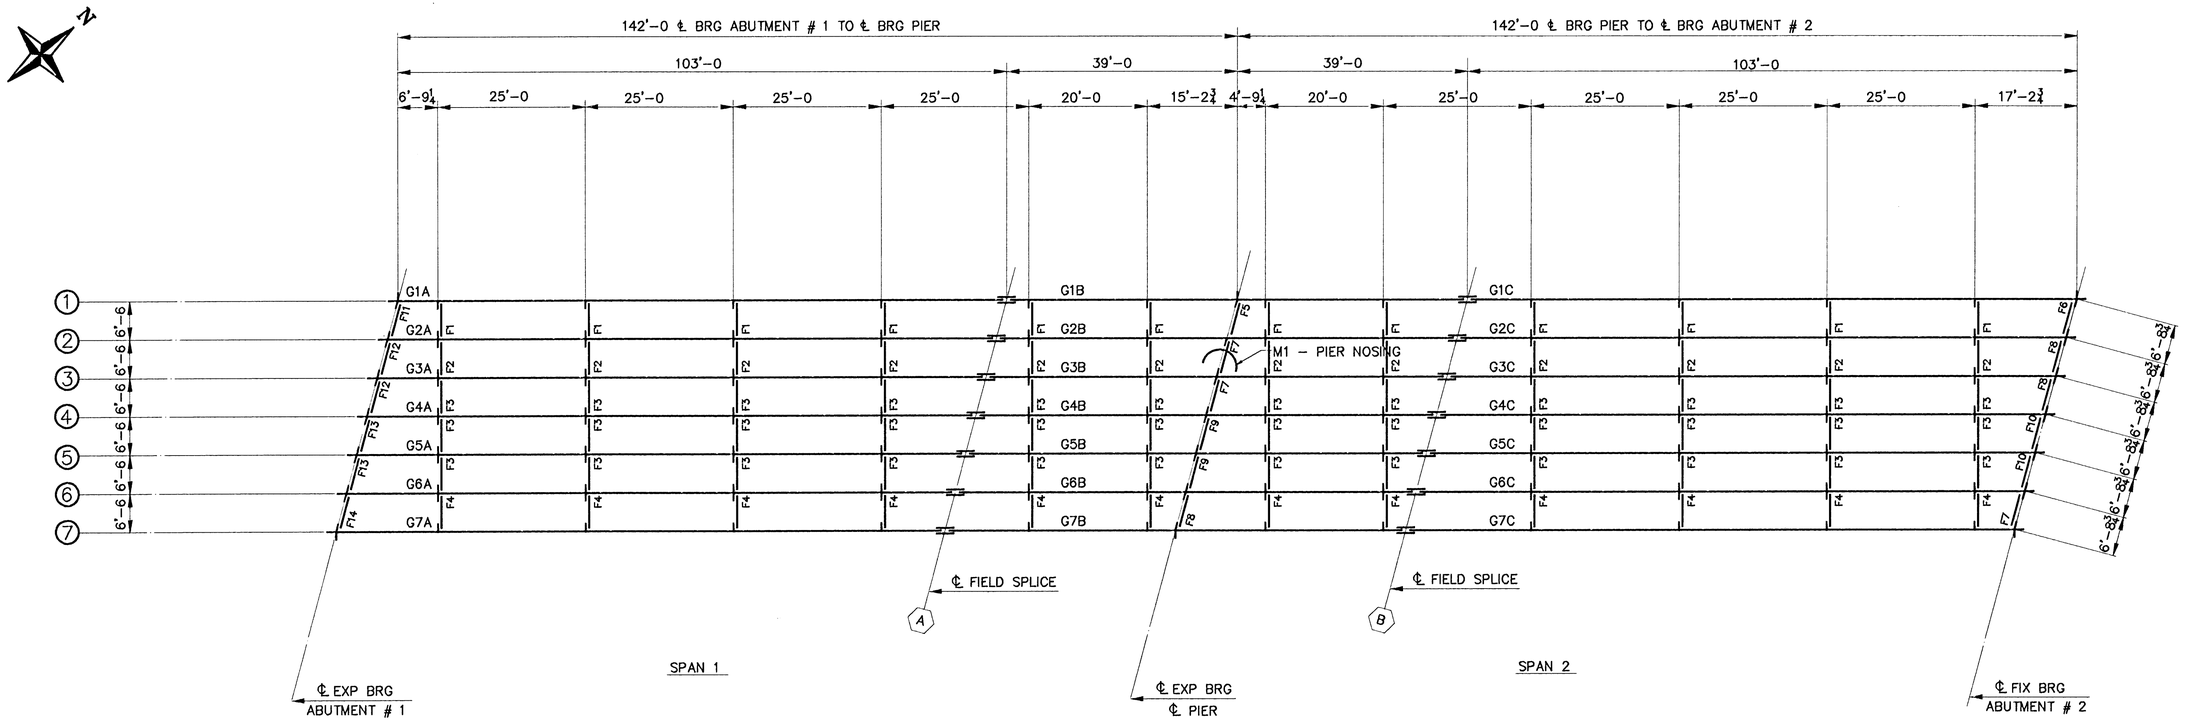

STEEL FRAMING PLAN

NOTES

1. DIMENSIONS SHOWN ARE HORIZONTAL AND DO NOT REFLECT ANY CHANGE DUE TO GRADE.

ITEM NO. 506.55			BRIDGE NO. 44	PROJ. NO. BRS-RS 0113 (8)
TITLE: STEEL FRAMING PLAN				
APPROVED:			National Eastern Corporation, Plainville, Connecticut	
PRINT DIST.				
5	10-14-96	APPR.		
ORIG	12-3-96	FAB.		
5	11-13-96	APP	JOB: U.S. ROUTE 5 OVER BLACK RIVER, SPRINGFIELD, VERMONT	
0216	4-3-97	VAT		
			CUSTOMER: WINTERSETT, INC.	
			DESIGNER: VERMONT AGENCY OF TRANSPORTATION	
			WORK ORDER NO.	DRAWING NO. / REV.
CHECKED	11/96	CSD	15713	E2
DRAWN	8/96	CSD		