WORK ORDER NO.	DRAWING NO.	REV.
15713	10–5	1

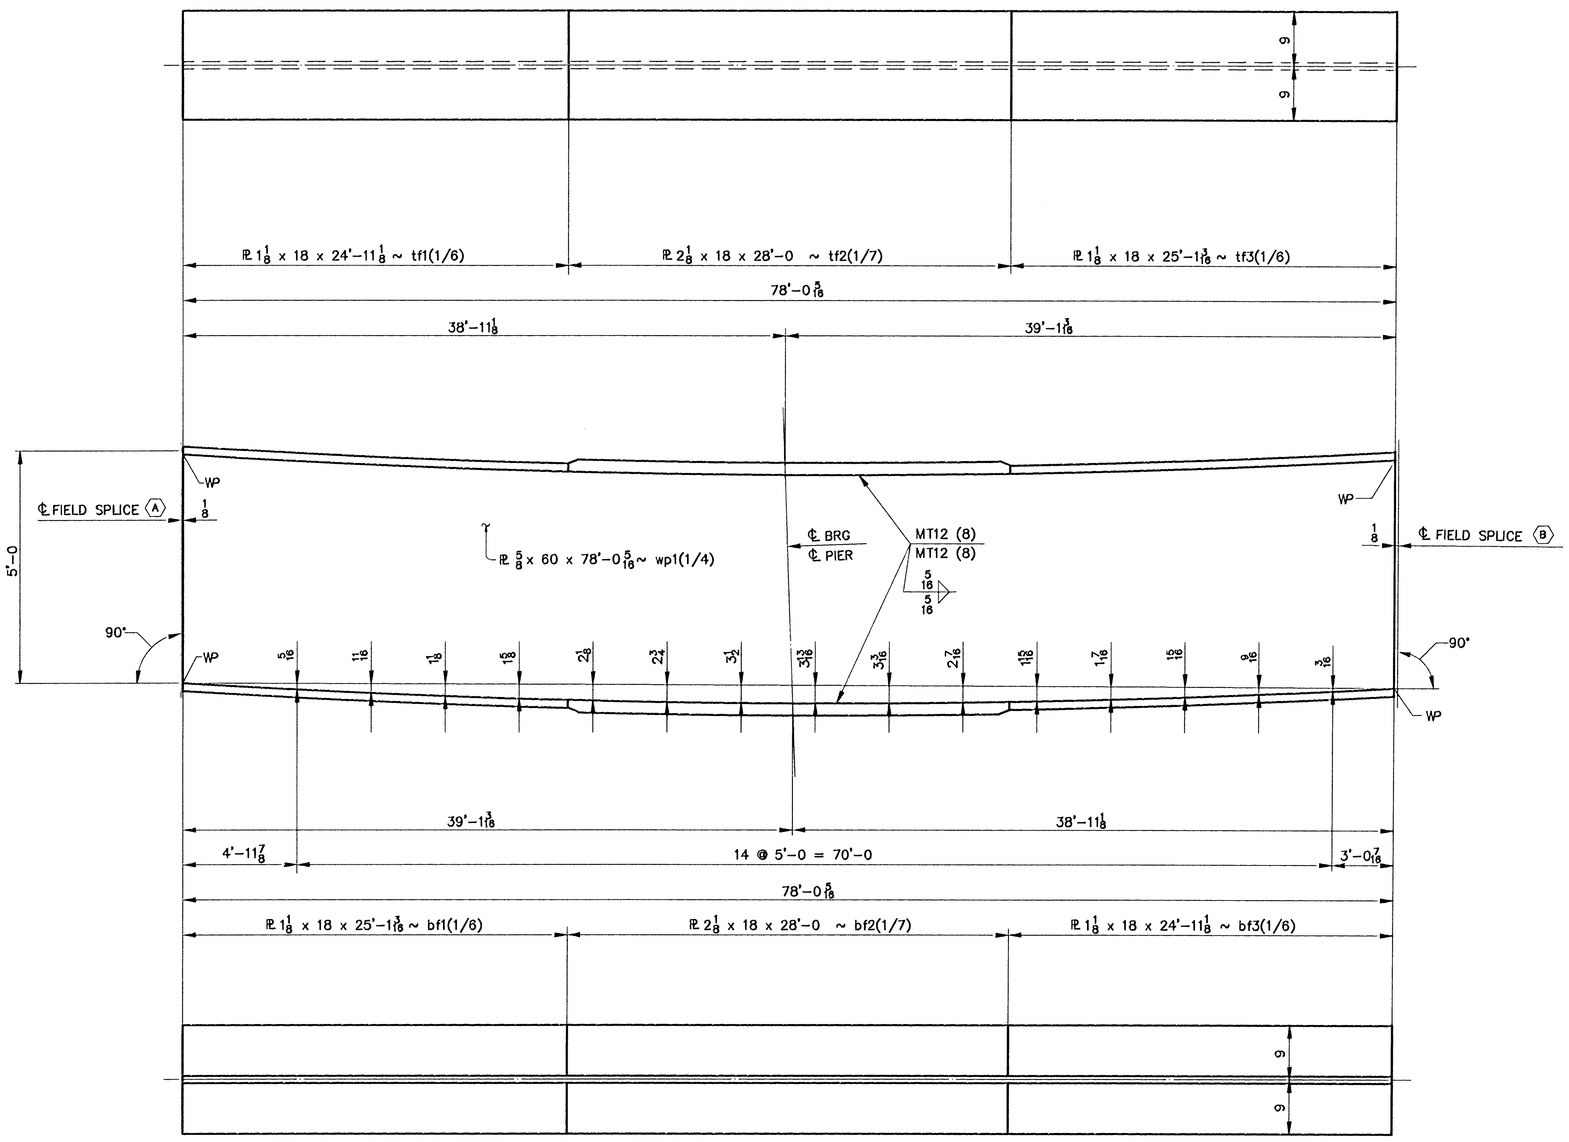

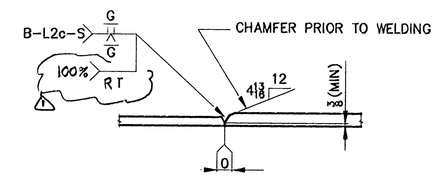

TOP FLANGE SPLICE

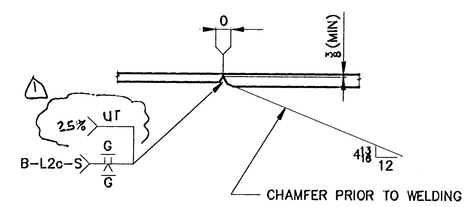

BOTTOM FLANGE SPLICE

NOTES

1. ALL MATERIAL SHALL BE A709 GR 50W T2.

CAMBER DIAGRAMS ~ G1B THRU G7B

1 WELD INSPECTION 1-20-97 JCM

ITEM NO. 506.55	BRIDGE NO. 44	PROJ. NO. BRS–RS 0113 (8)
TITLE: CAMBER DIAGRAM ~ G1B THRU G7B		

APPROVED:

PRINT DIST.		
5	10-14-96	APPR.
ORIG	12-3-96	FAB.
5	11-18-96	APP
8	1-20-97	APP
11	1-20-97	FAB
ORIG	4-2-97	VAT

National Eastern Corporation
Plainville, Connecticut

JOB: U.S. ROUTE 5 OVER BLACK RIVER
SPRINGFIELD, VERMONT

CUSTOMER: WINTERSETT, INC.

DESIGNER: VERMONT AGENCY OF TRANSPORTATION

CHECKED	10/96	CSD
DRAWN	9/96	CSD

WORK ORDER NO.	DRAWING NO.	REV.
15713	10–5	1

96–036