VT STATE PLANE GRID

N

SOIL CLASSIFICATION
ENOSBURG AND WHATELY 0-3% SLOPES K = 0.24 LOW EROSION POTENTIAL

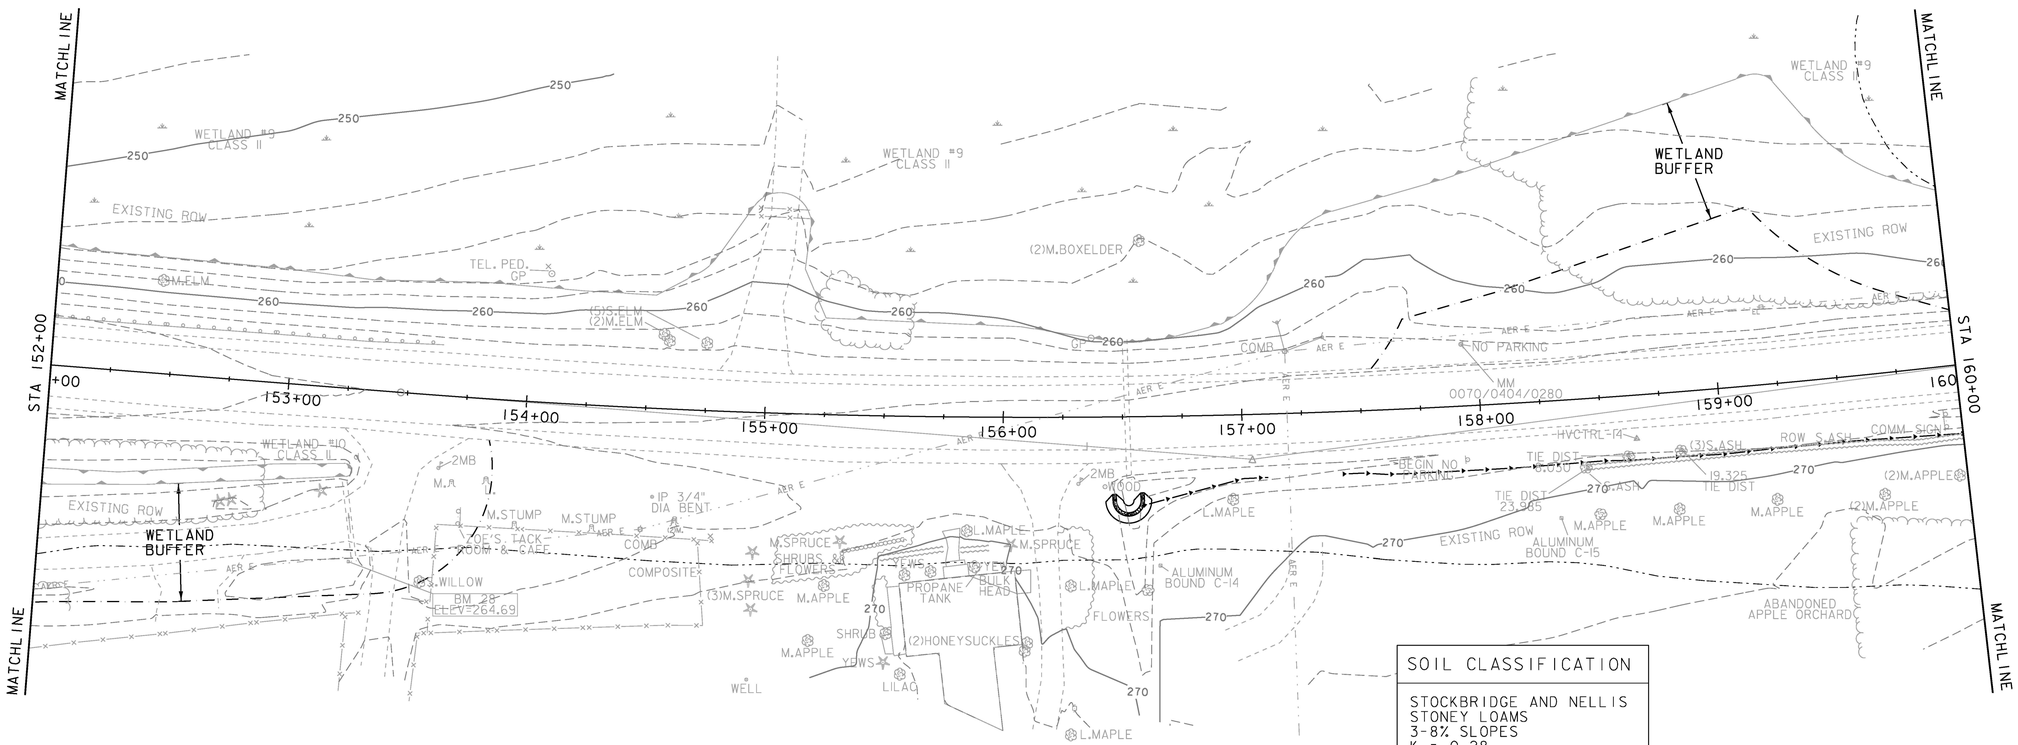

SOIL CLASSIFICATION
STOCKBRIDGE AND NELLIS STONEY LOAMS 3-8% SLOPES K = 0.28. MEDIUM EROSION POTENTIAL

0 30 60

SCALE IN FEET

PROJECT NAME: CHARLOTTE	
PROJECT NUMBER: F EGC 019-4(20)	
FILE NAME: d78d062_ero_existing_bdr.dgn	PLOT DATE: 15-MAR-2016
PROJECT LEADER: K. UPMAL	DRAWN BY: B. KIPP
DESIGNED BY: C. LEACH	CHECKED BY: C. LEACH
EPSC EXISTING CONDITIONS SHEET 19	SHEET 136 OF 499