TEMPORARY 4-INCH WHITE LINE
DURABLE 4-INCH WHITE LINE, SEE OPTION ITEMS

STA 144+00 TO 152+00 LT (SOLID)
STA 144+00 TO 152+00 RT (SOLID)

TEMPORARY 4-INCH YELLOW LINE
DURABLE 4-INCH YELLOW LINE, SEE OPTION ITEMS

STA 144+00 TO 148+00 C/L (DASHED)
STA 148+00 TO 152+00 RT (SOLID)
STA 148+00 TO 152+00 LT (DASHED)

REMOVING SIGNS

AS SHOWN - 3

ERECTING SALVAGED SIGNS

AS SHOWN - 2

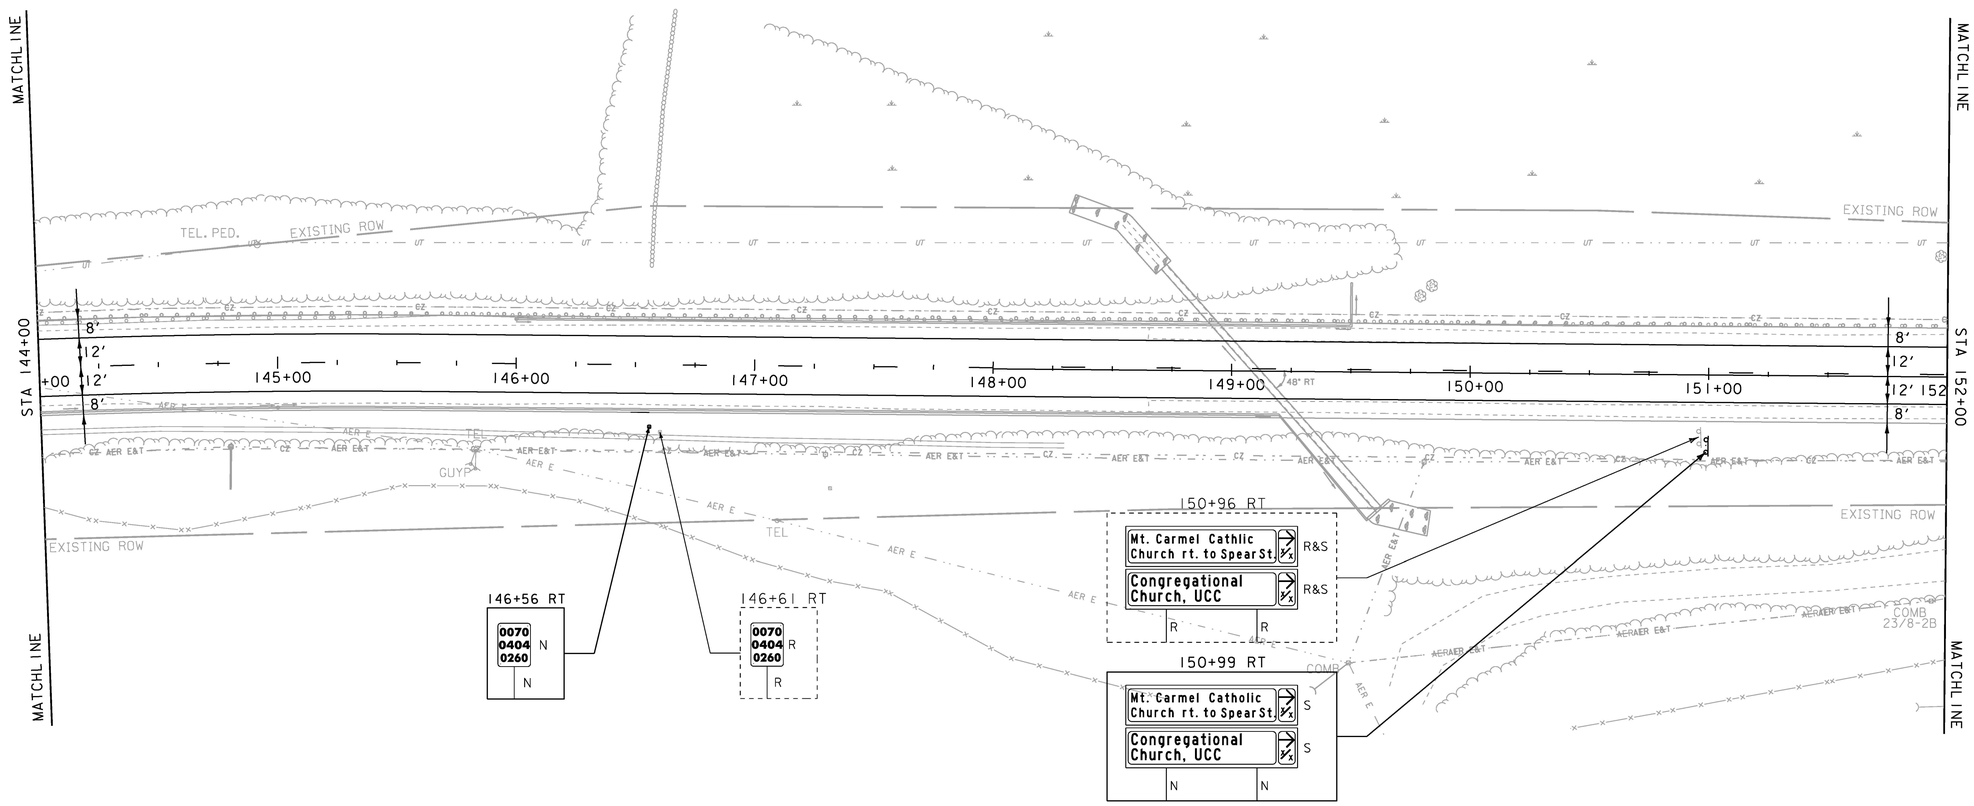

SIGN LEGEND

R	= REMOVE
S	= SALVAGE
N	= NEW
RET	= RETAIN
T&T	= THINNING & TRIMMING
B-B	= BACK TO BACK
EXISTING	----------
NEW	————

0 30 60
SCALE IN FEET

PROJECT NAME: CHARLOTTE	
PROJECT NUMBER: F EGC 019-4(20)	
FILE NAME: d78d062_tss_bdr.dgn	PLOT DATE: 15-MAR-2016
PROJECT LEADER: K. UPMAL	DRAWN BY: B. KIPP
DESIGNED BY: B. KIPP	CHECKED BY: C. LEACH
SIGNING AND PAVEMENT MARKING LAYOUT 18	SHEET 218 OF 499