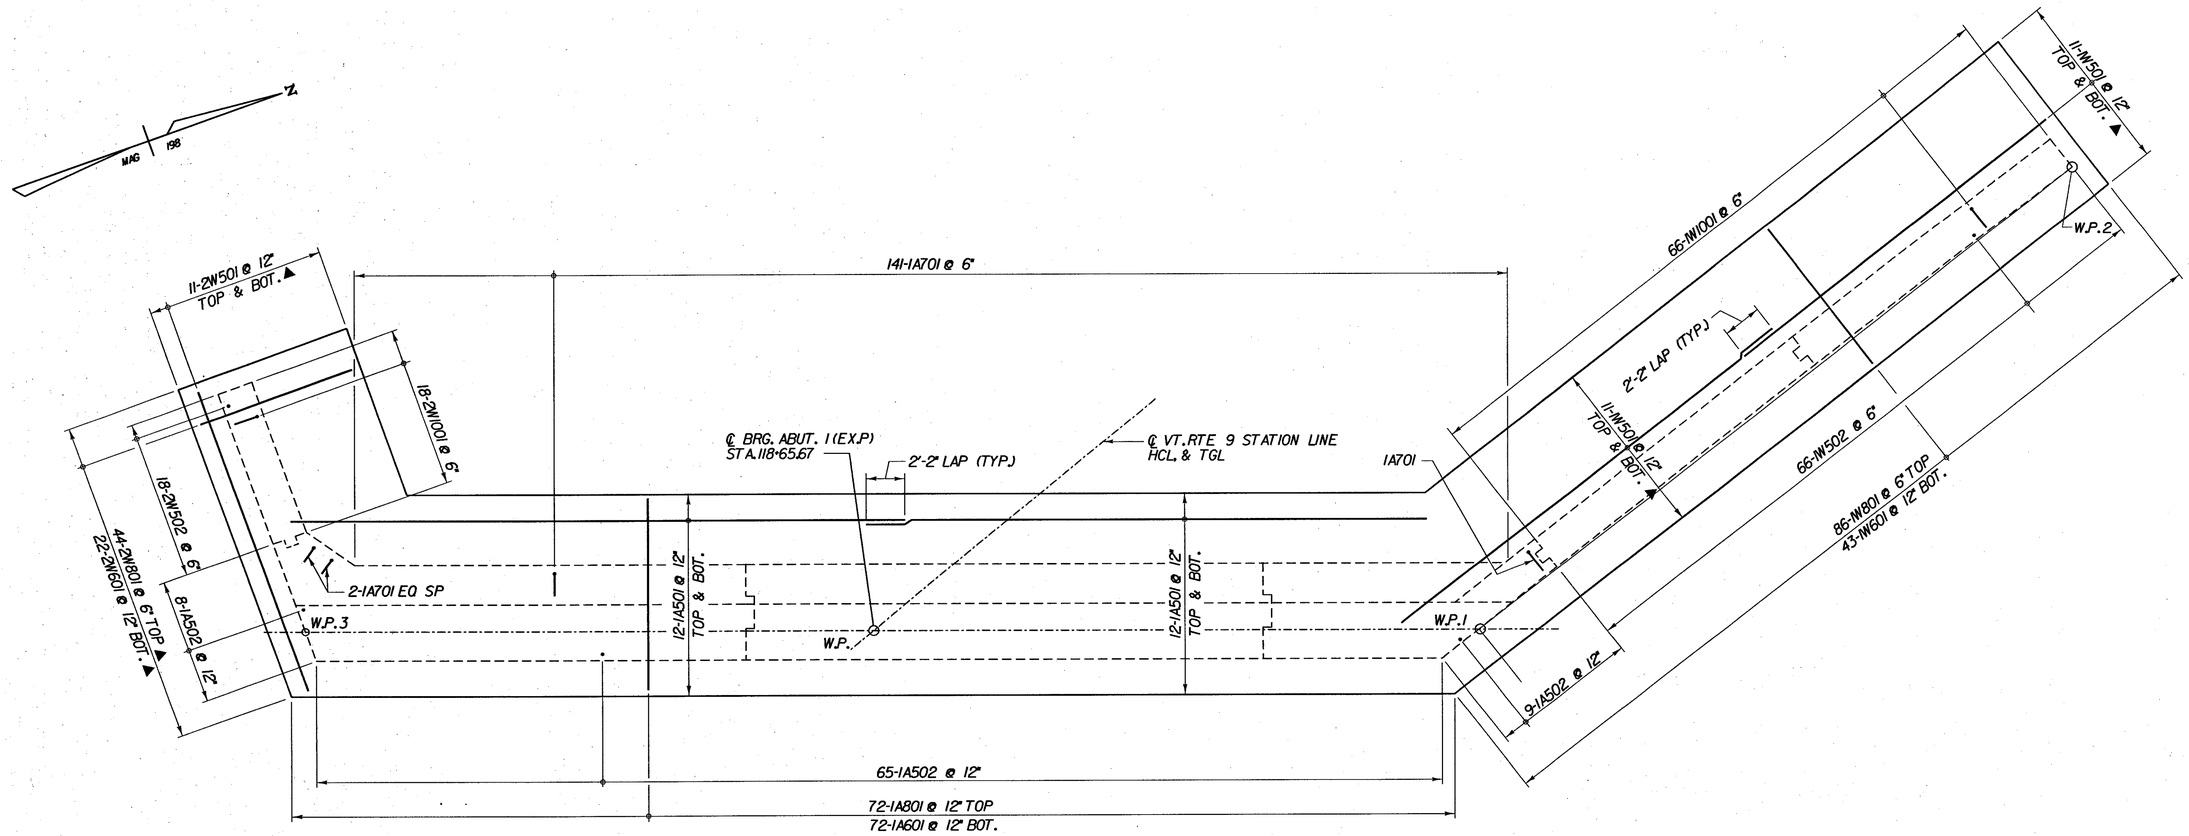

ABUTMENT 1 FOOTING REINFORCING PLAN - BR 25

SCALE 1/4" = 1'-0

1 0 2 4 6

KEY:

NF = NEAR FACE
FF = FAR FACE
EF = EACH FACE
▲ = CUT TO FIT IN FIELD
3" CLR. UNLESS OTHERWISE SPECIFIED ON THE PLANS.

CLOUGH, HARBOUR & ASSOCIATES LLP
ENGINEERS, SURVEYORS, PLANNERS & LANDSCAPE ARCHITECTS
8 WINNERS CIRCLE ALBANY, NEW YORK, 12205

STATE OF VERMONT
AGENCY OF TRANSPORTATION

Town Of	SEARSBURG	Bridge No. 25	
		Log Sta.	
Highway No.	VT. RTE. 9	Surv. Sta.	
VT. RTE. 9 OVER DEERFIELD RIVER			
ABUTMENT 1 FOOTING REINFORCING PLAN - BR 25			
Designed By D. VIENI		Drawn by K. DETRICK/Wm WEATHERBY	
Checked By M. OLSTAD	Date 2/2002	Bridge Design Supervisor M. OLSTAD	Date 2/2002
PROJECT SEARSBURG - WILMINGTON		PROJECT NO. NHF 010-1(18)	
I.G.C. Info.		Wm WEATHERBY	
Bridge Sheet No. BR222		Sheet 148 OF 435	

FILE NAME =u:\9755\MSTN\15\BRDG25\25_abtdtshi.DGN
DATE/TIME =02/26/02
USER =2225