SEARSBURG - WILMINGTON
BR. 25 ABUTMENT 2 PLAN SKETCH
FOR SUBFOOTING

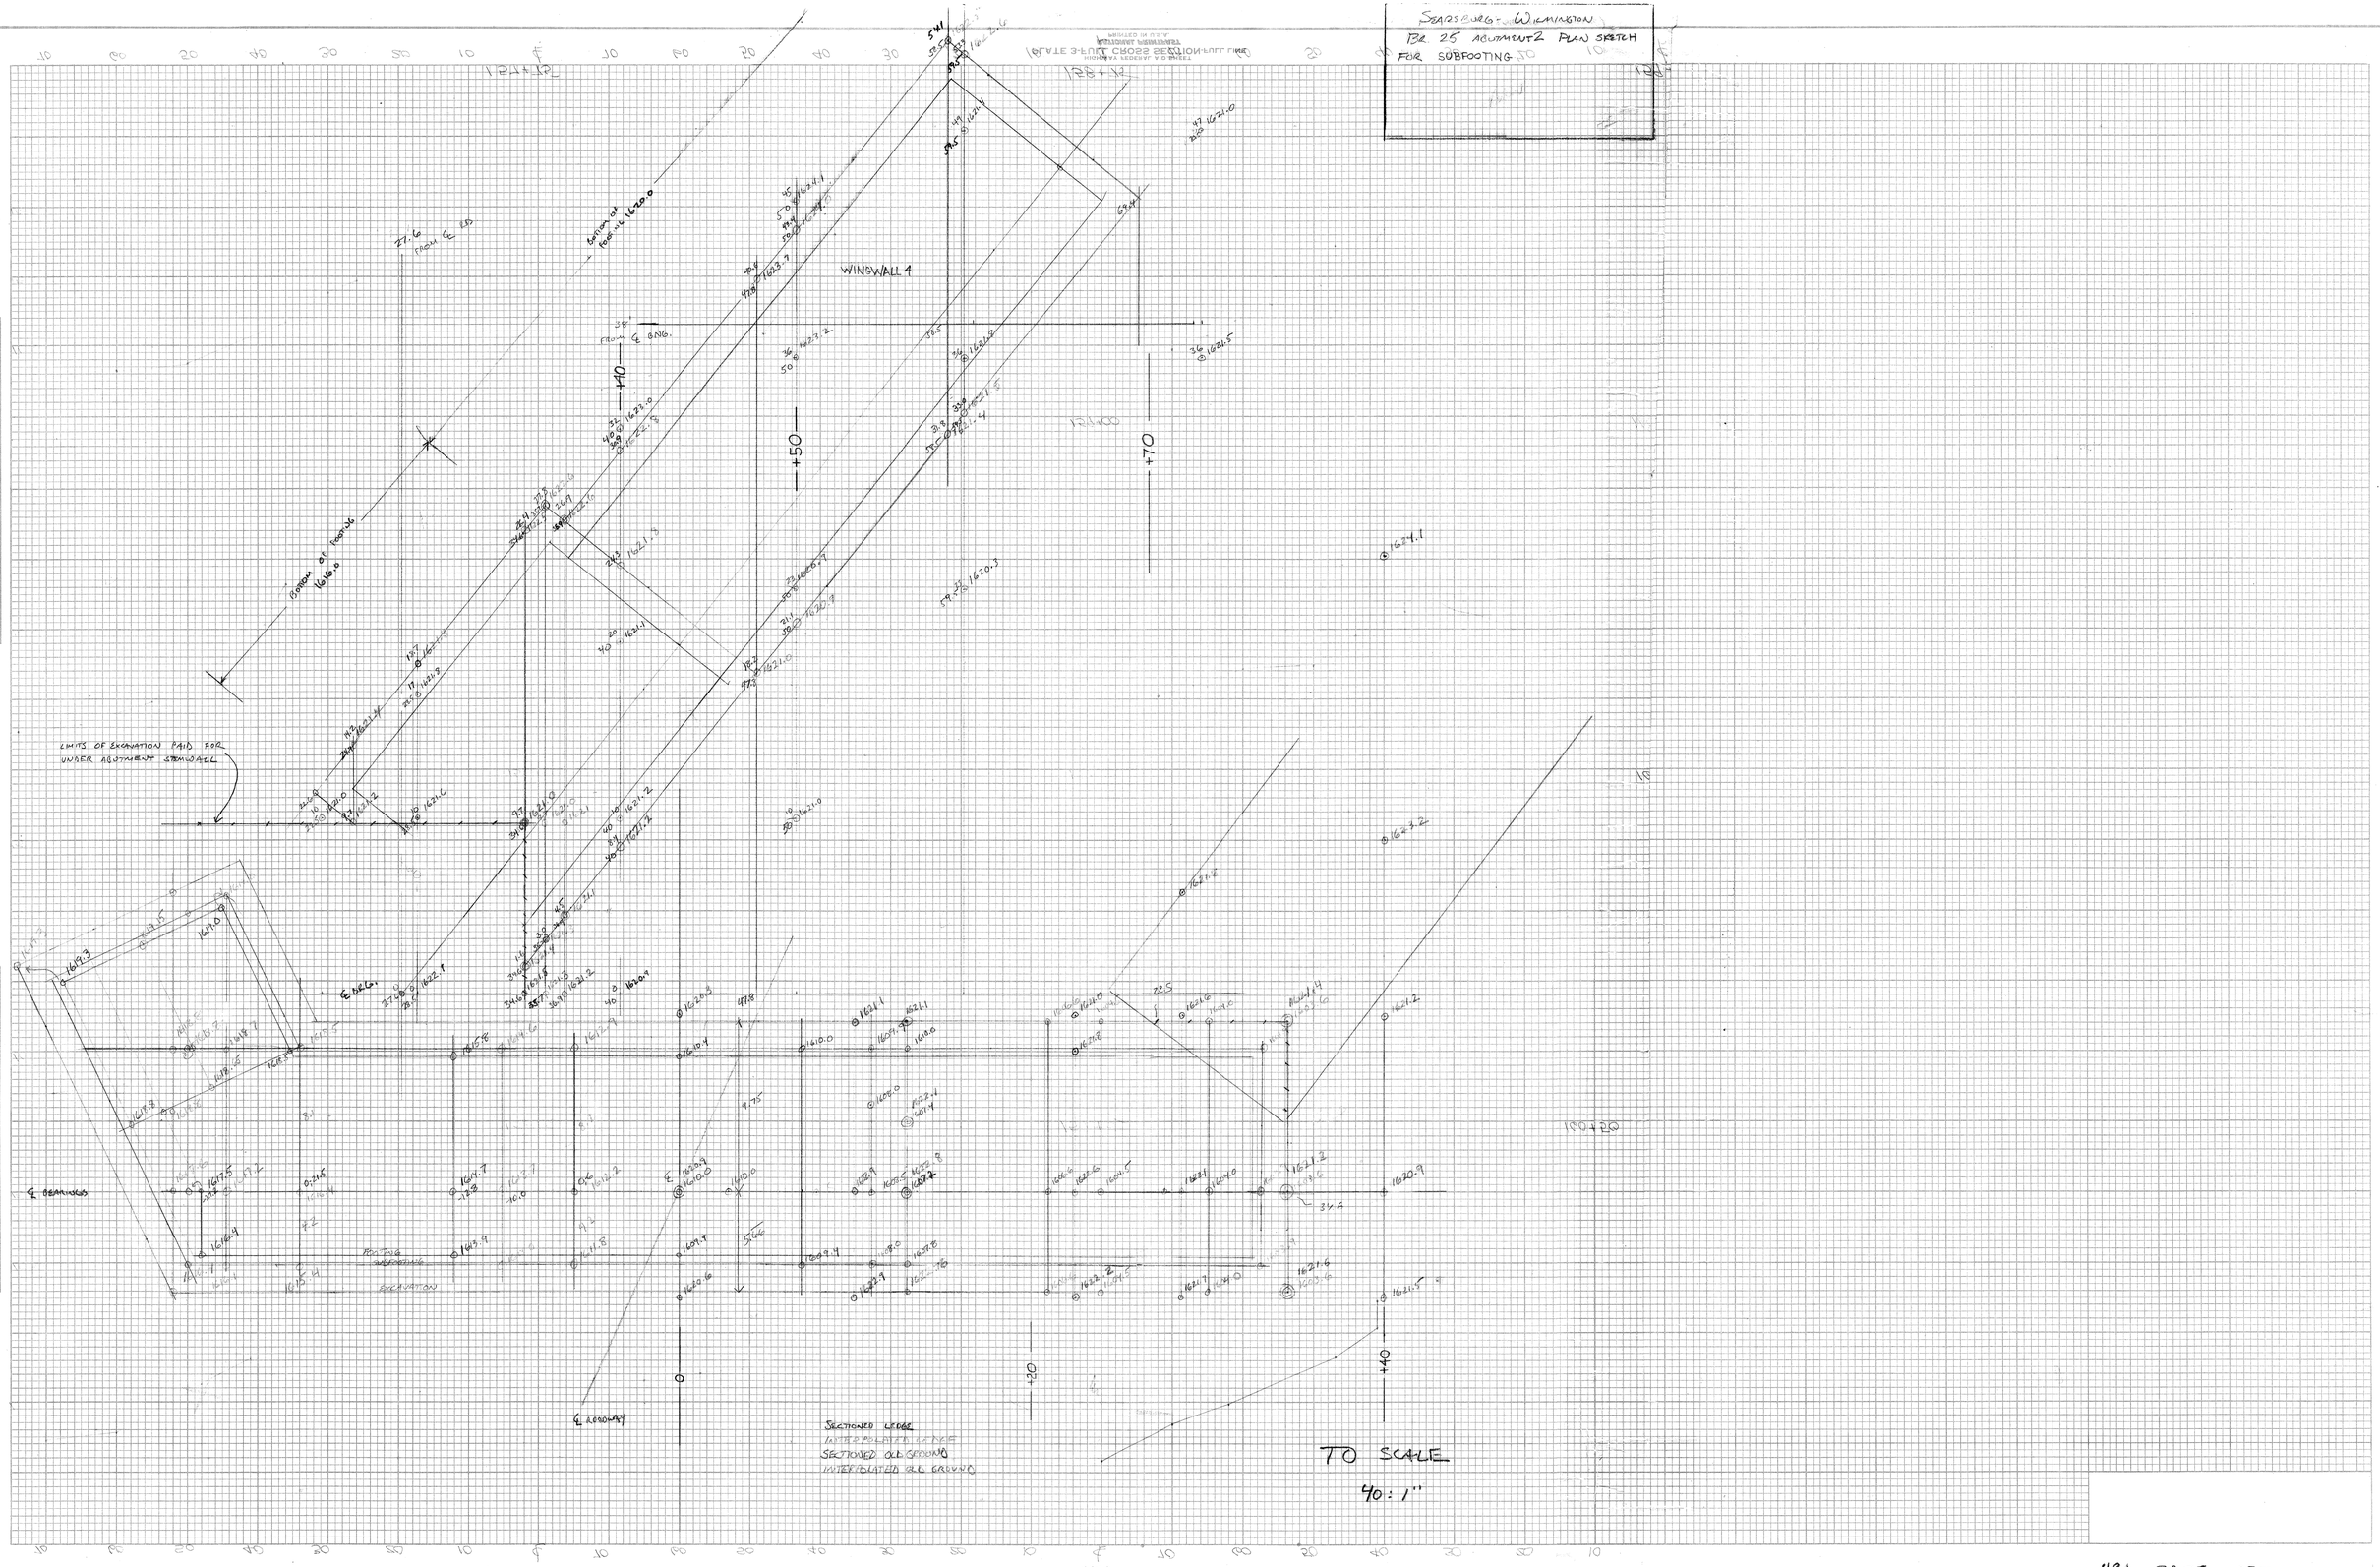

491 BR25-AB2