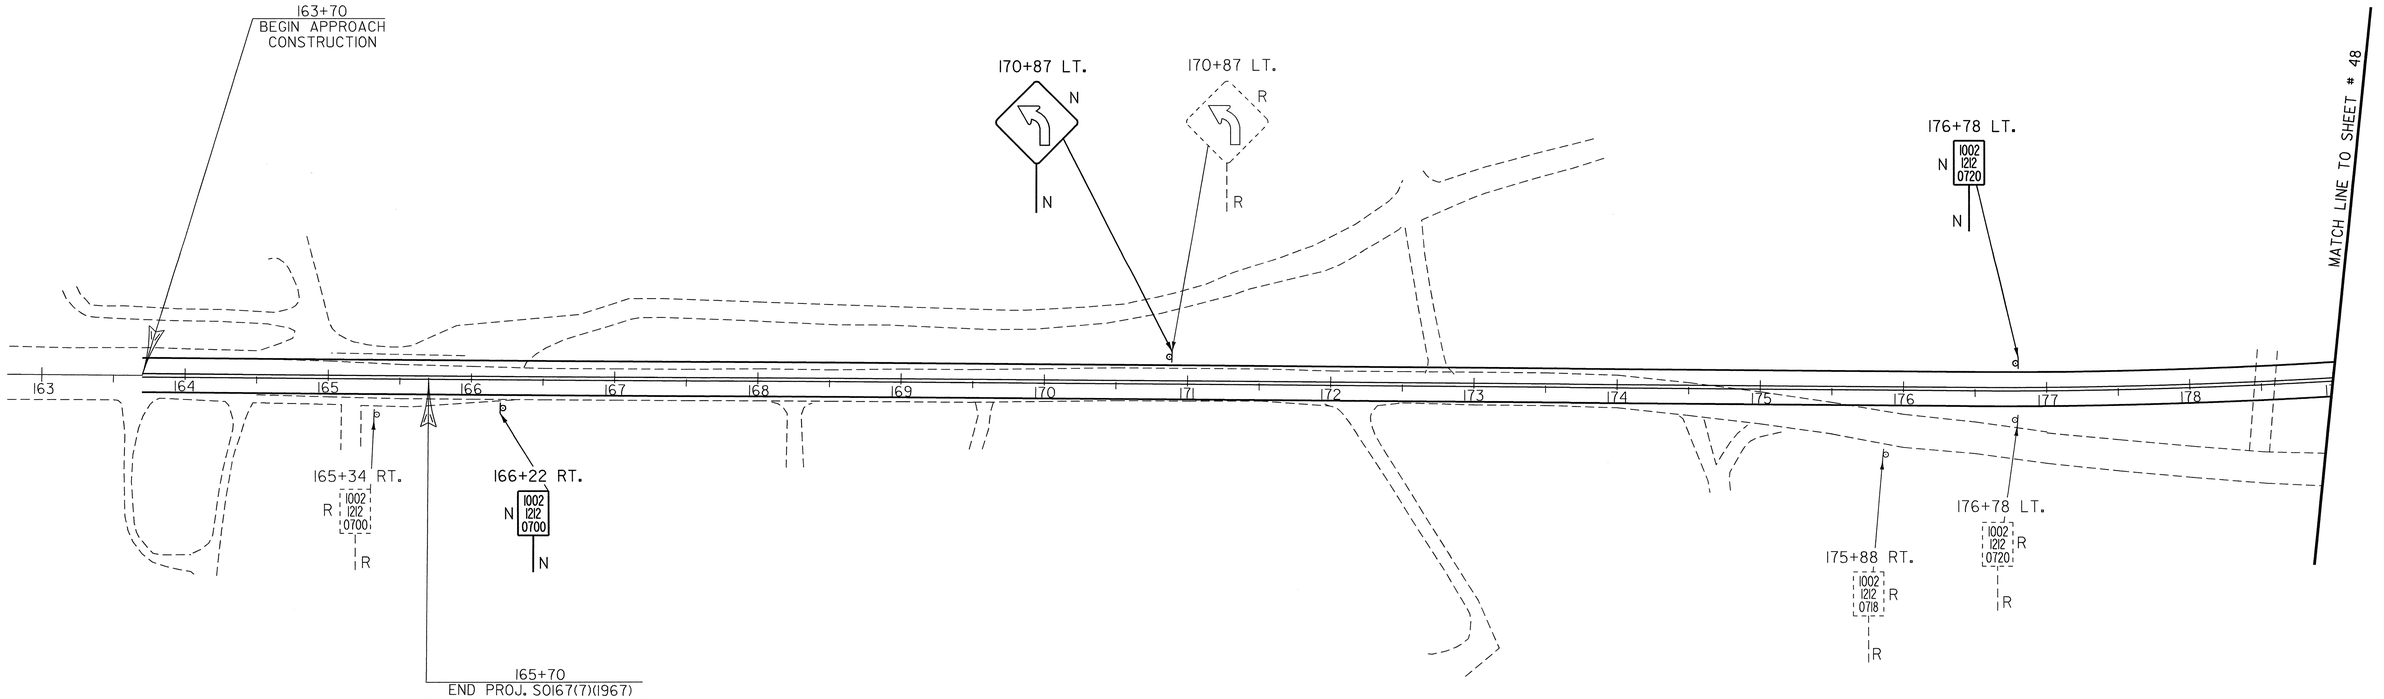

DURABLE 4" YELLOW LINE

STA. 163+70 TO 179+00 C.L. (DOUBLE)

TEMPORARY 4" YELLOW LINE

STA. 163+70 TO 179+00 C.L. (DOUBLE)

DURABLE 4" WHITE LINE

STA. 163+70 TO 179+00 RT.
STA. 163+70 TO 179+00 LT.

TEMPORARY 4" WHITE LINE

STA. 163+70 TO 179+00 RT.
STA. 163+70 TO 179+00 LT.

REMOVING SIGNS 4

SALVAGE SIGNS 0

LEGEND FOR SIGNS

N = NEW SIGN
R = REMOVE SIGN
S = SALVAGE SIGN

NOTE : DASHED SIGNS AND POSTS ARE EXISITING

NOT TO SCALE

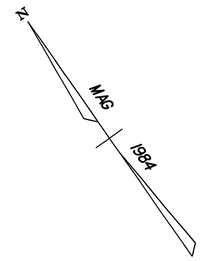

NOTES:

-EXISTING SIGN INVENTORY AS OF 10/11/95

TRAFFIC SHEET 1 OF 7 SHEETS

SIGN & PAVEMENT MARKING LAYOUT SHEET

de058tbr.dgn

DRAWN BY TRAFFIC & SAFETY DATE 03/06/95
DESIGN FILE NO. /SQDB/84E058/DE058TBR.DGN
IPARM FILE DE132MKIJ DATE PLOTTED 30-NOV-1999
PROJ. NAME MORETOWN
PROJ. NO. RSEGC-RS 0167(9)
SHEET 47 OF 243 SHEETS