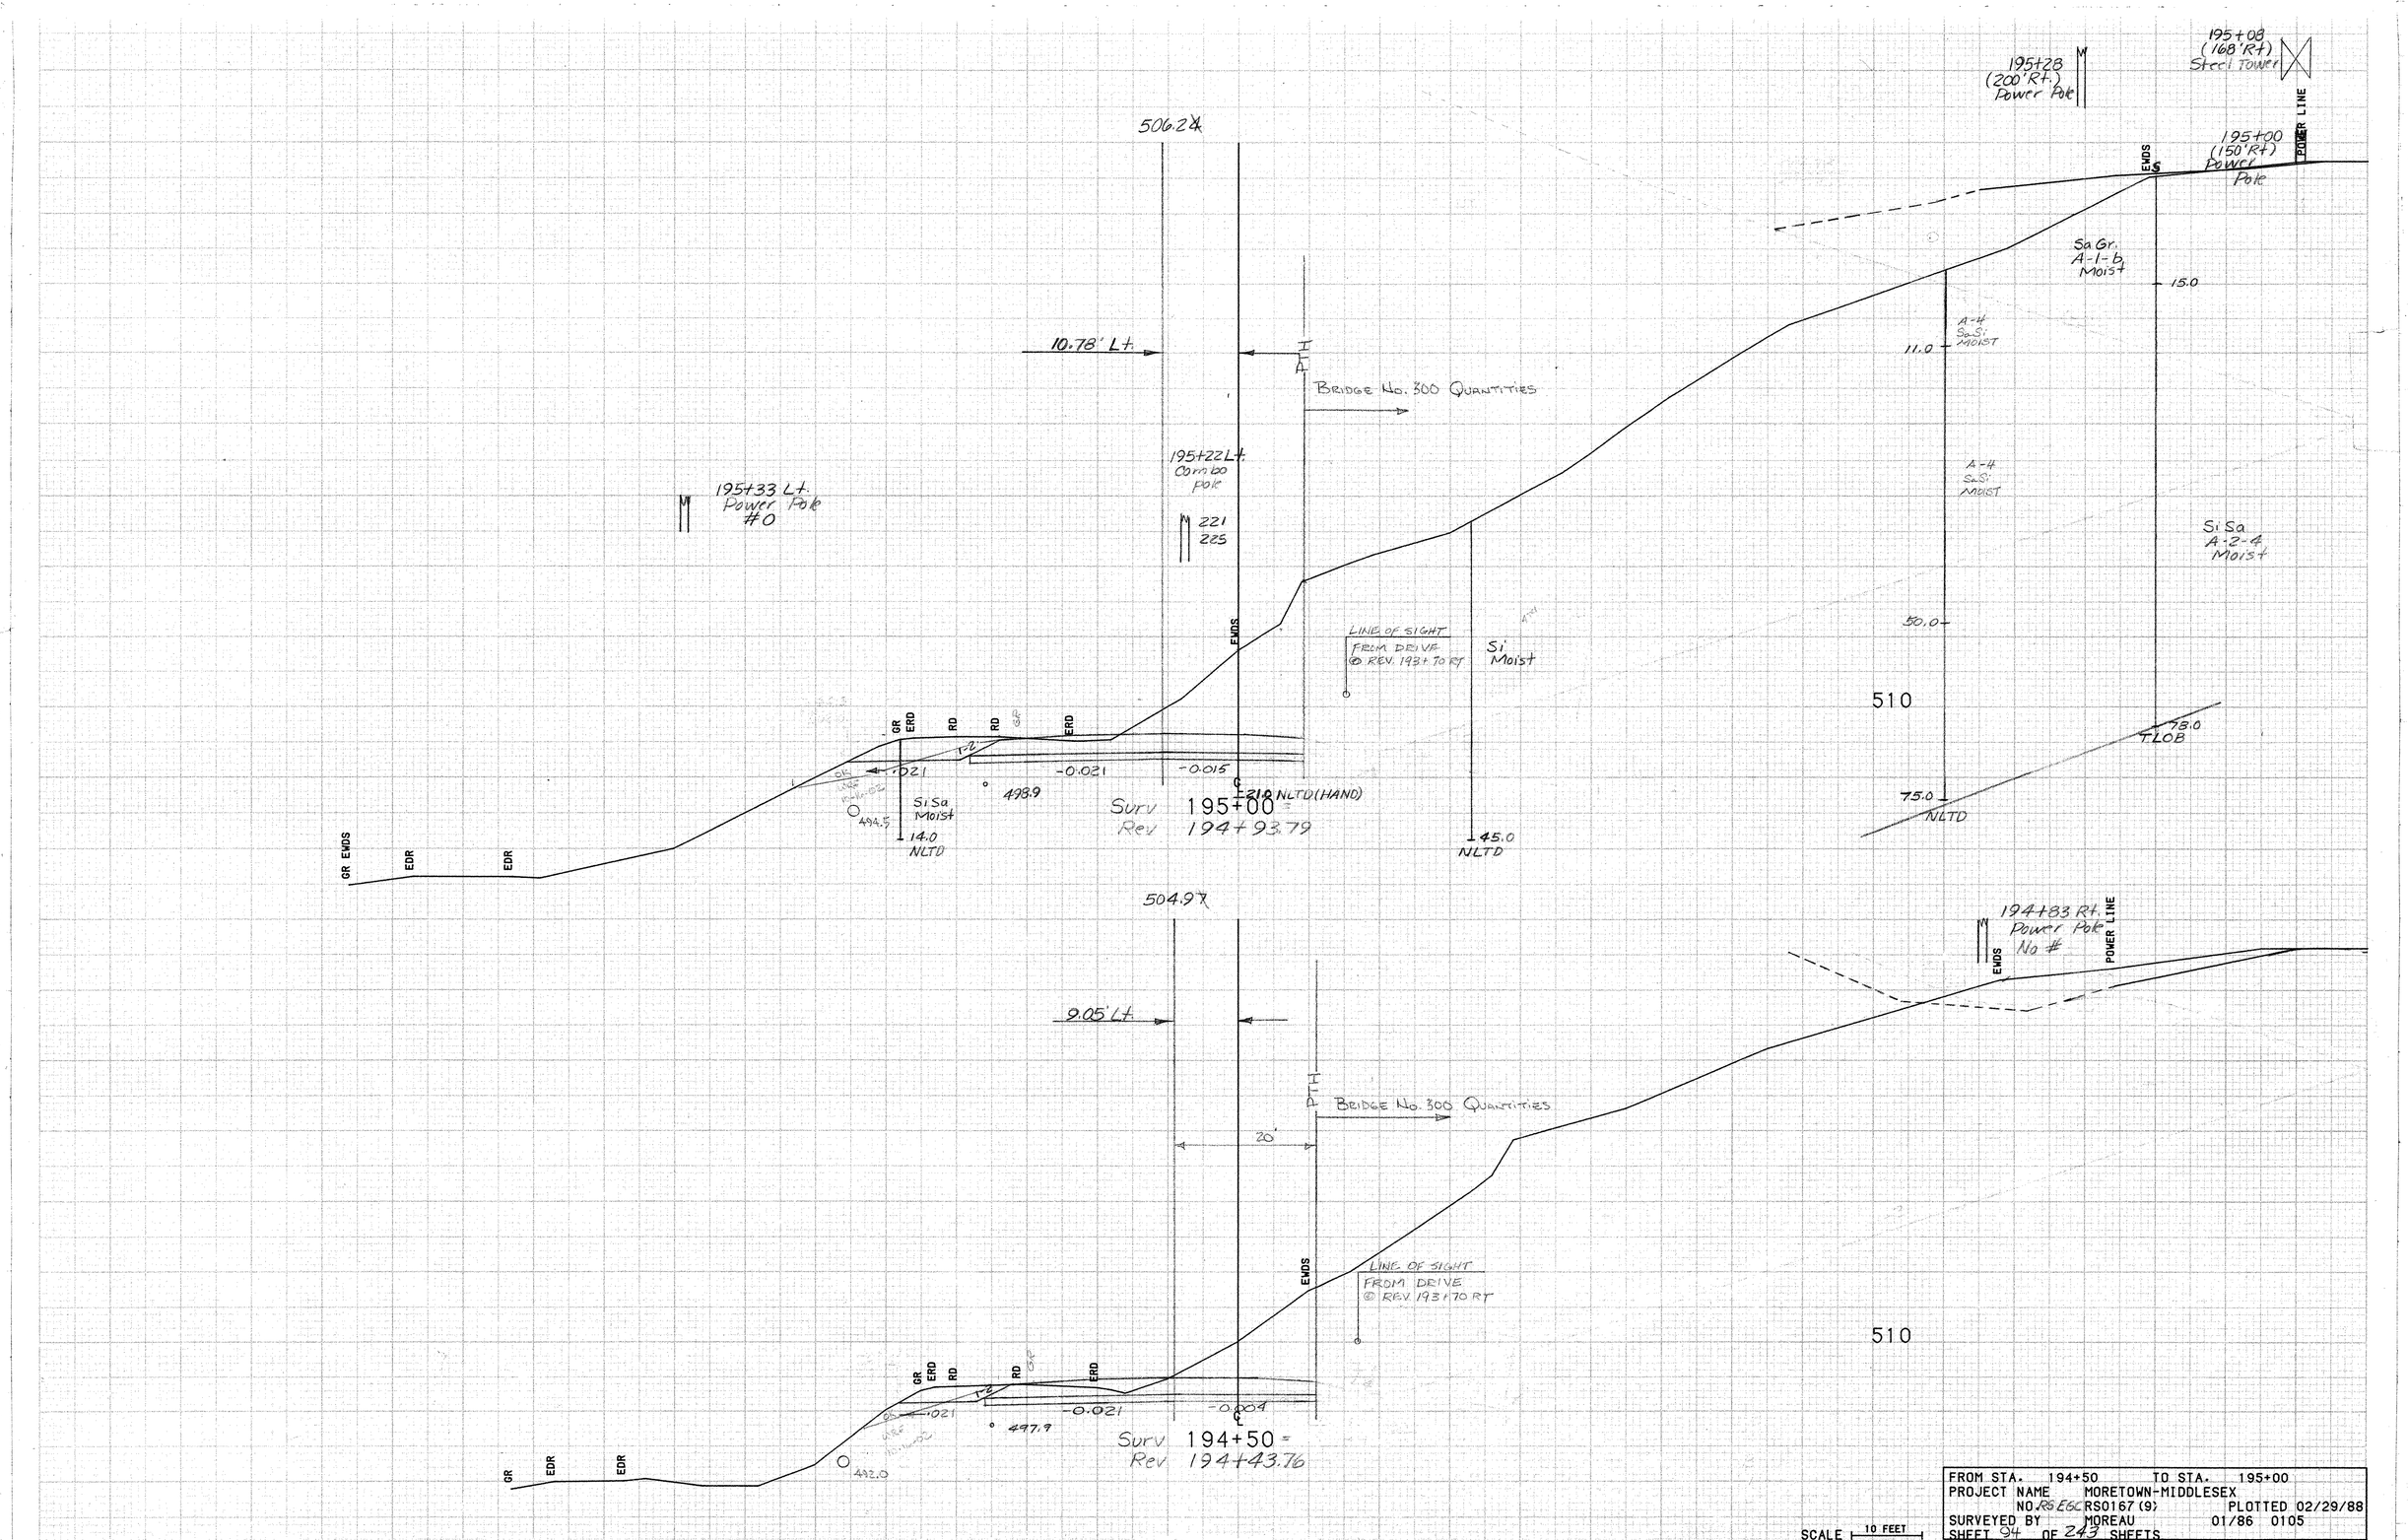


FROM STA. 194+50 TO STA. 195+00
PROJECT NAME MORETOWN-MIDDLESEX
NO. RS0167 (9) PLOTTED 02/29/88
SURVEYED BY MOREAU 01/86 0105
SHEET 94 OF 243 SHEETS