1928 STRUCTURAL PLAN SHEET 3

FILE NAME: s78f161plans1928_a.dgn
PROJECT LEADER: M. EVANS-MONGEON
REFERENCE ONLY
SHEET 124 OF 148

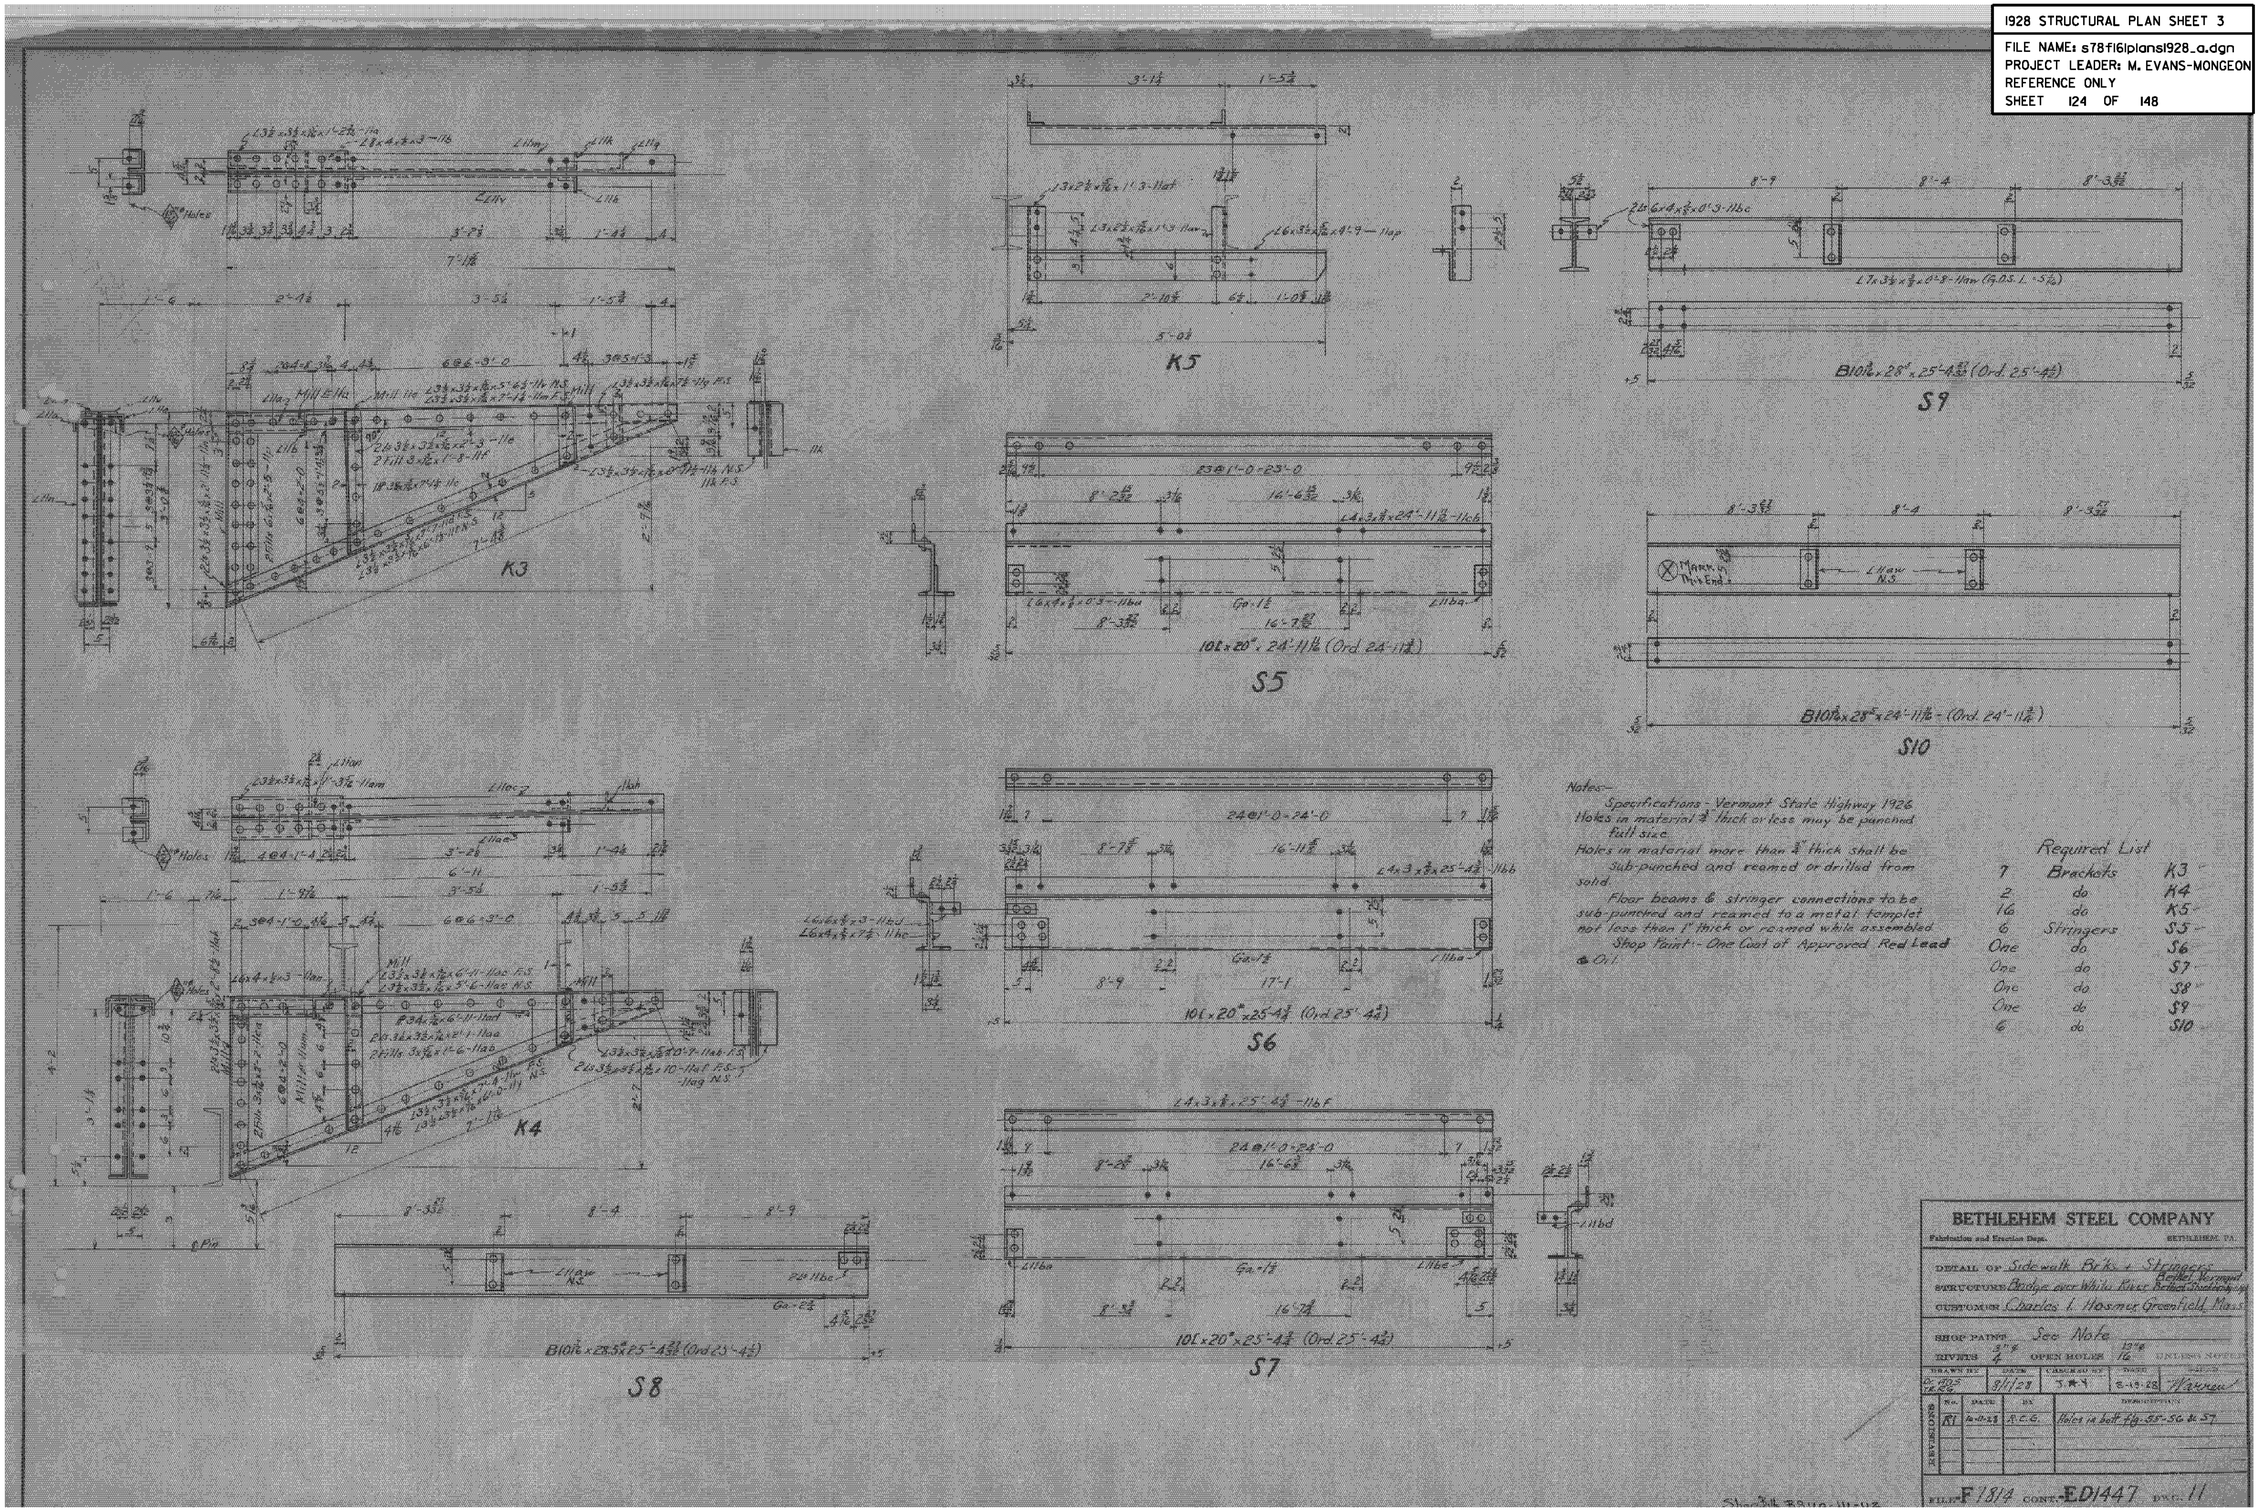

BETHLEHEM STEEL COMPANY
Fabrication and Erection Dept. BETHLEHEM, PA.

DETAIL OF Sidewalk Brks. & Stringers
STRUCTURE Bridge over White River Better Highways
CUSTOMER Charles I. Hosmer Greenfield, Mass.

SHOP PAINT See Note
RIVETS 7/8" OPEN HOLES 13/16" UNLESS NOTED

DRAWN BY	DATE	CHECKED BY	DATE	APPROVED
D. Ross H.R.G.	8/1/28	J.W.S.	8-15-28	Harrison

REVISIONS	No.	DATE	BY	DESCRIPTION
	R1	10-10-28	R.C.G.	Holes in bot. flg. S5-S6 & S7

FILE F1814 CONT. ED1447 DWG. 11