1928 STRUCTURAL PLAN SHEET 13

FILE NAME: s78f161plans1928_b.dgn
PROJECT LEADER: M. EVANS-MONGEON
REFERENCE ONLY
SHEET 134 OF 148

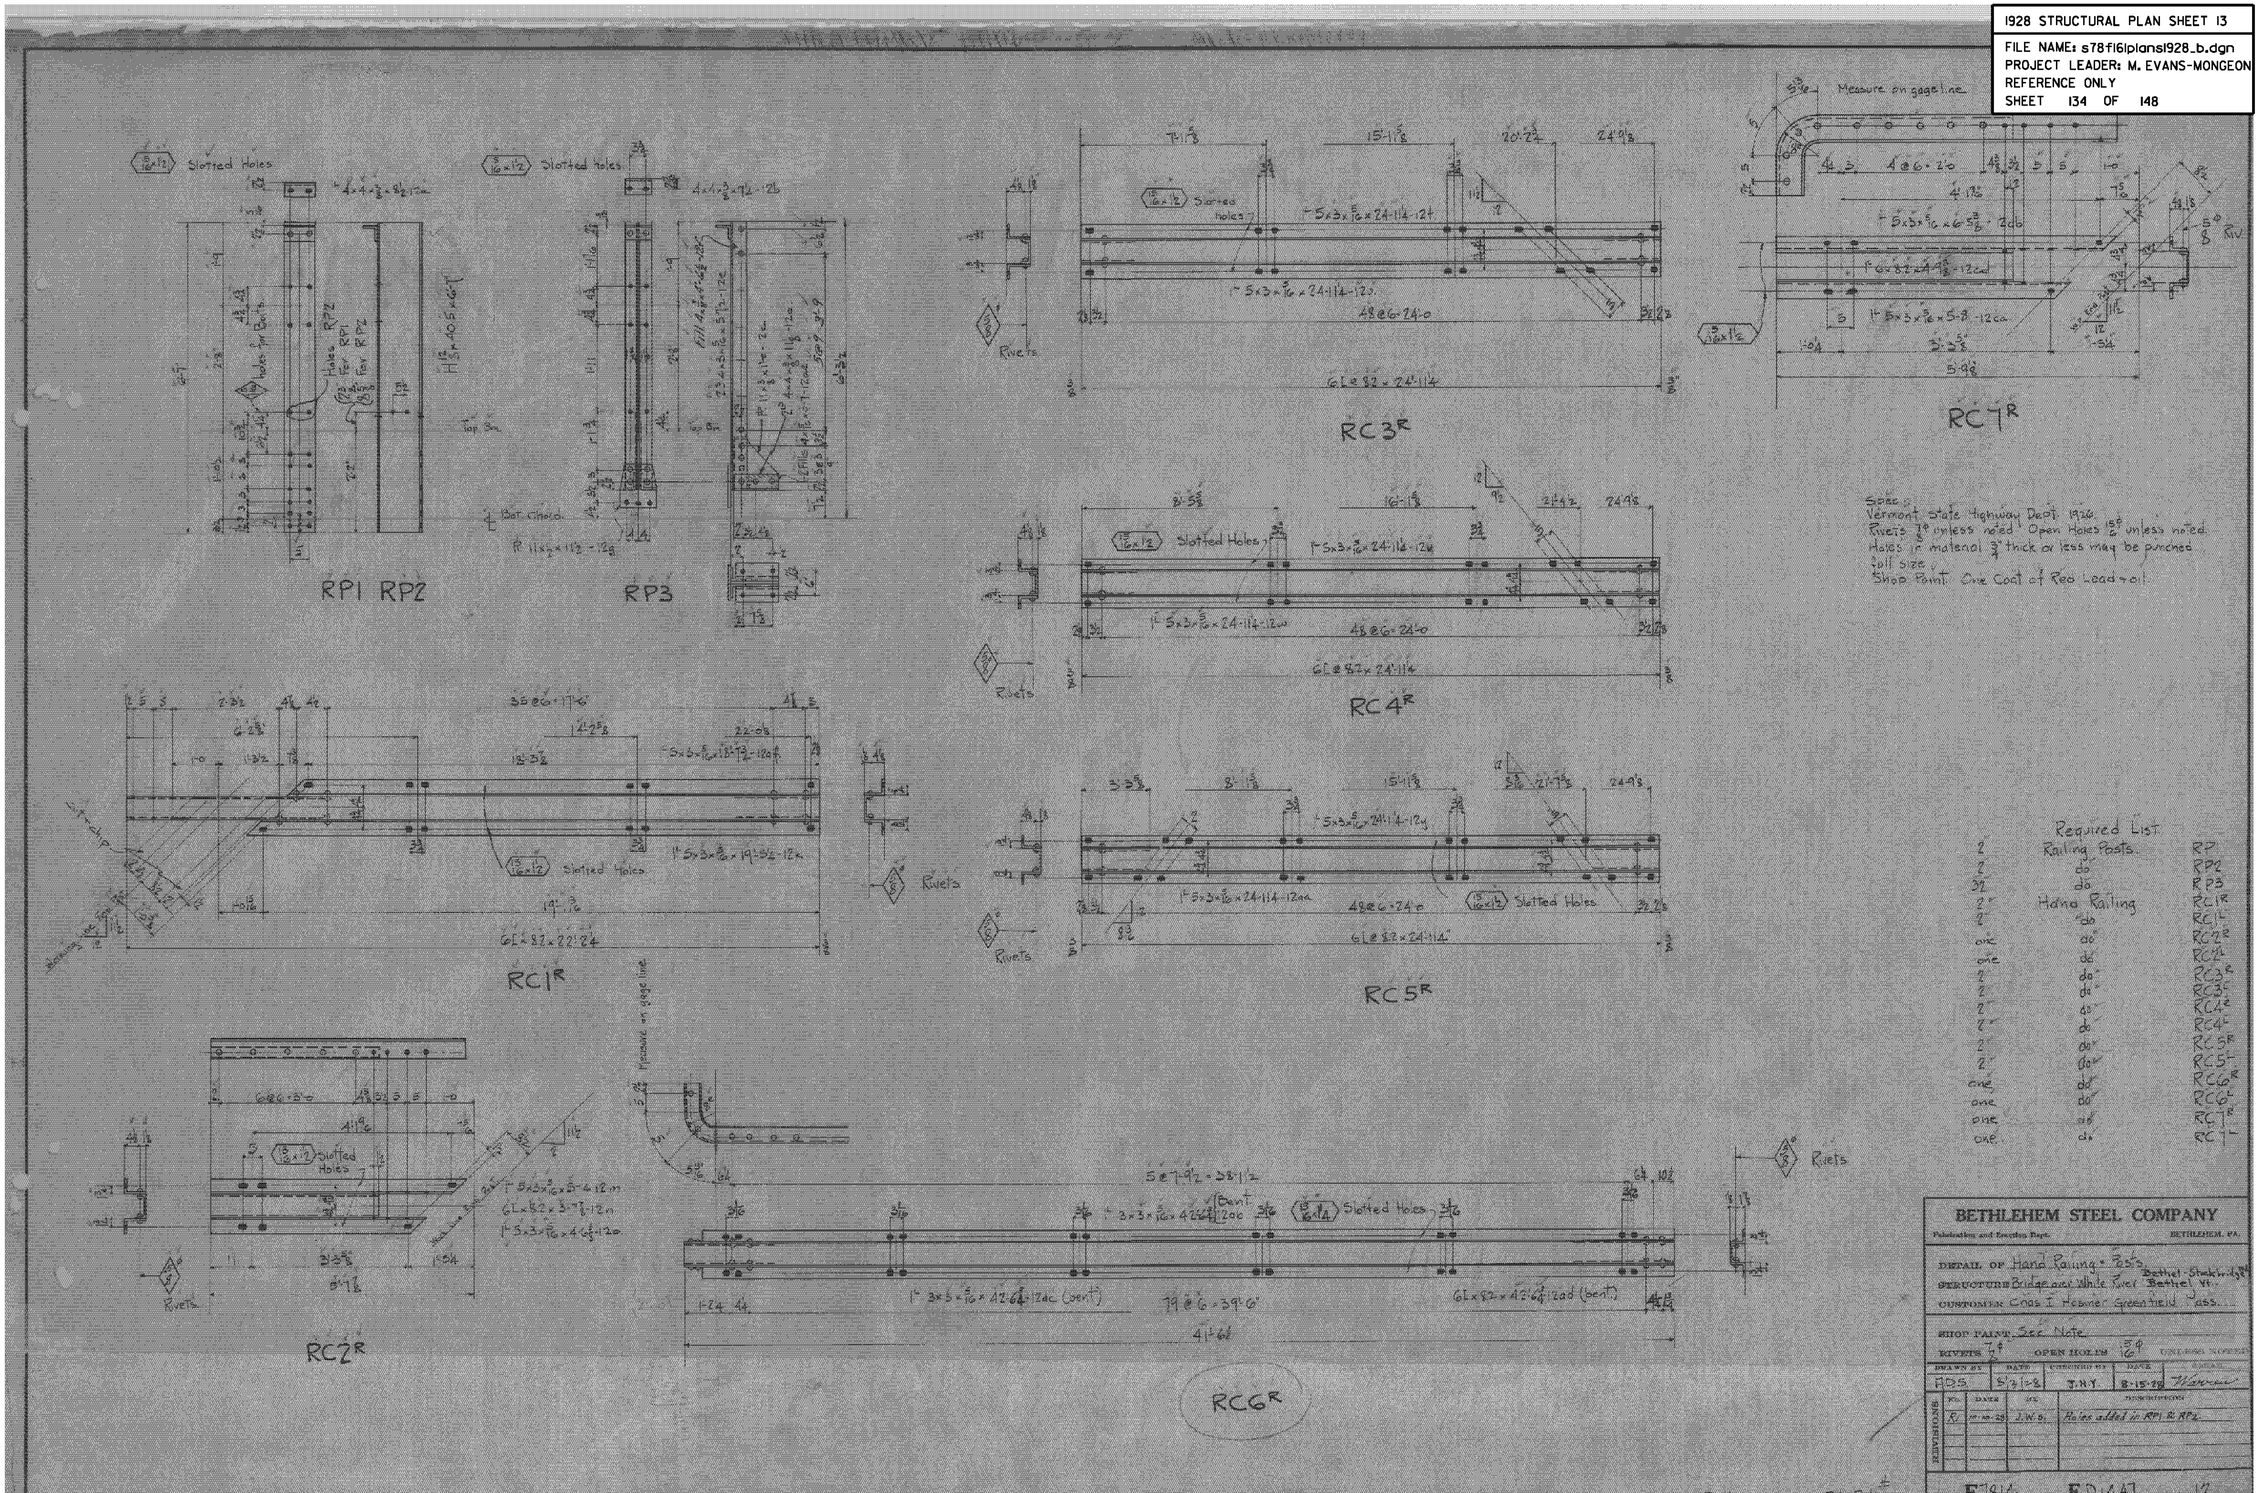

Required List

2	Railing Posts	RP1
2	do	RP2
37	do	RP3
2	Hand Railing	RC1R
2	do	RC1L
one	do	RC2R
one	do	RC2L
2	do	RC3R
2	do	RC3L
2	do	RC4R
2	do	RC4L
2	do	RC5R
2	do	RC5L
one	do	RC6R
one	do	RC6L
one	do	RC7R
one	do	RC7L

BETHLEHEM STEEL COMPANY
Fabricating and Erecting Dept. BETHLEHEM, PA.

DETAIL OF Hand Railing - Posts
STRUCTURE Bridge over White River Bethel-Stockbridge Rd.
CUSTOMER Cross I Highway Greenfield Mass.

SHOP PAINT See Note
RIVETS 7/8" OPEN HOLES 15/16" UNLESS NOTED

DRAWN BY	DATE	CHECKED BY	DATE	APPROVED
RDS	5/31/28	J.N.Y.	8-15-28	[illegible]

SUPERSEDES	No.	DATE	BY	REVISIONS
	R1	11-10-28	J.W.B.	Holes added in RP1 & RP2

FILE F7814 CONT. ED1447 DWG. 12

Shop Bills 120, 121, 122, Rev Bill 19