1928 STRUCTURAL PLAN SHEET 16

FILE NAME: s78f16\plans1928_b.dgn
PROJECT LEADER: M. EVANS-MONGEON
REFERENCE ONLY
SHEET 137 OF 148

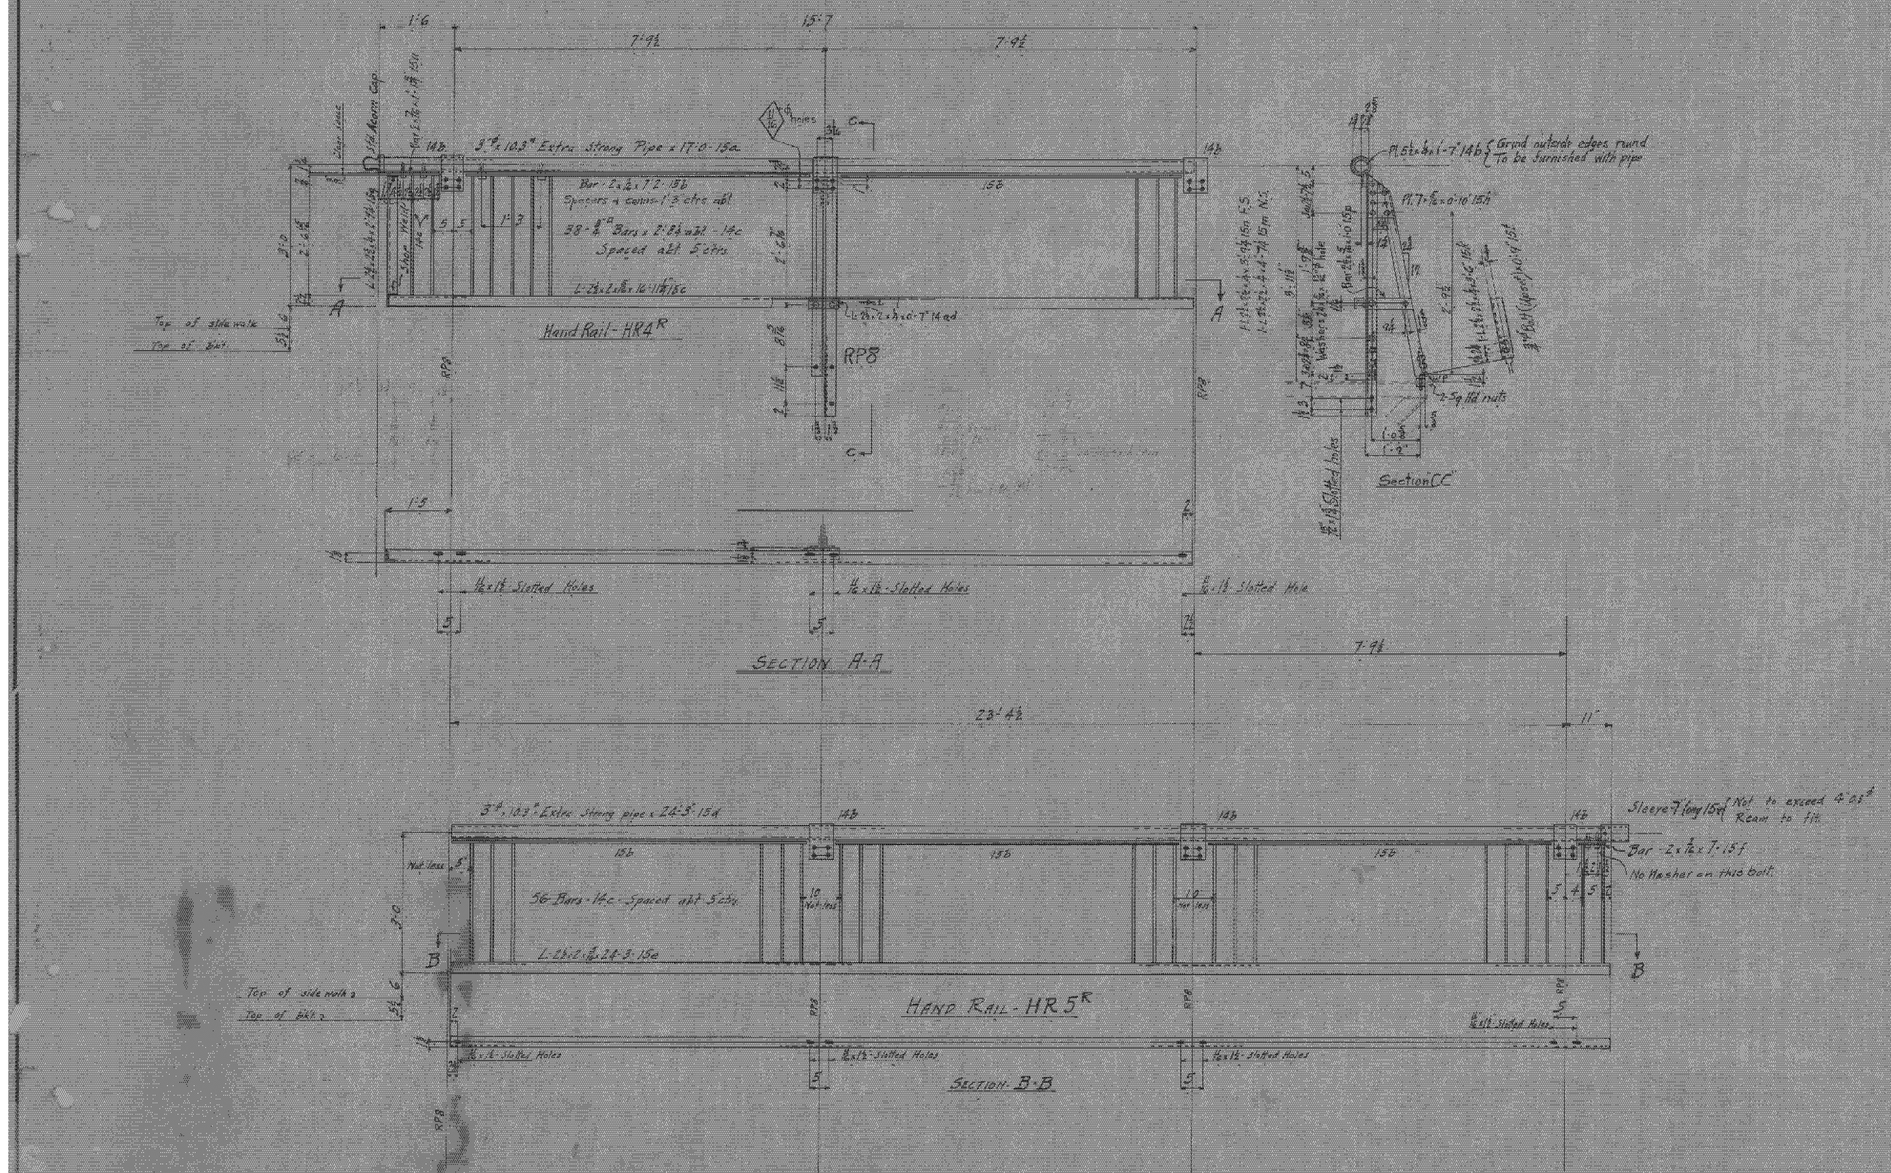

Required List

One -	Hand Railing	-	HR4R
One -	do	-	HR5R
12 -	Railing Posts	-	RP8
One -	Hand Railing	-	HR4L
One -	do	-	HR5L

Work this sheet with Sheet #14

BETHLEHEM STEEL COMPANY

Fabrication and Erection Dept. BETHLEHEM, PA.

DETAIL OF Hand Railing and Railing Post's

STRUCTURE Bridge over White River Bethel - Stockbridge Rd Bethel, Vt.

CUSTOMER Chas. T. Hosmer, Greenfield Mass.

SHOP PAINT One coat of approved red lead & oil

RIVETS 3/4" ϕ OPEN HOLES 13/16" ϕ UNLESS OTHERWISE SPECIFIED

DRAWN BY	DATE	CHECKED BY	DATE	SCALE
F.R. A.R.S.	8-23-28			Varies

REVISIONS	No.	DATE	BY	DESCRIPTION

FILE F 7814 CONT. E.D 1447 DWG. 15