ABM INFO PAGE	LINE	SHIP MARK	QTY	MARK	MATERIAL	LENGTH FT	LENGTH INCHES	REMARKS	WT	PROCUREMENT NOTES
		202S2	1		STRINGER				10885	
201	C		1	wa	W 36x150	70	$7\frac{5}{8}$	M270-50WT2		
202	B		1	x201b	PL $\frac{1}{2}$x5	2	10	MIE M270-50W		
202	C		6	x201c	PL $\frac{1}{2}$x5	2	10	M270-50W		
202	C		5	x201f	PL $\frac{1}{2}$x5	2	10	M270-50W		

BILL OF MATERIAL

JOB NO.	DRAWING NO.	REV.
498	202	

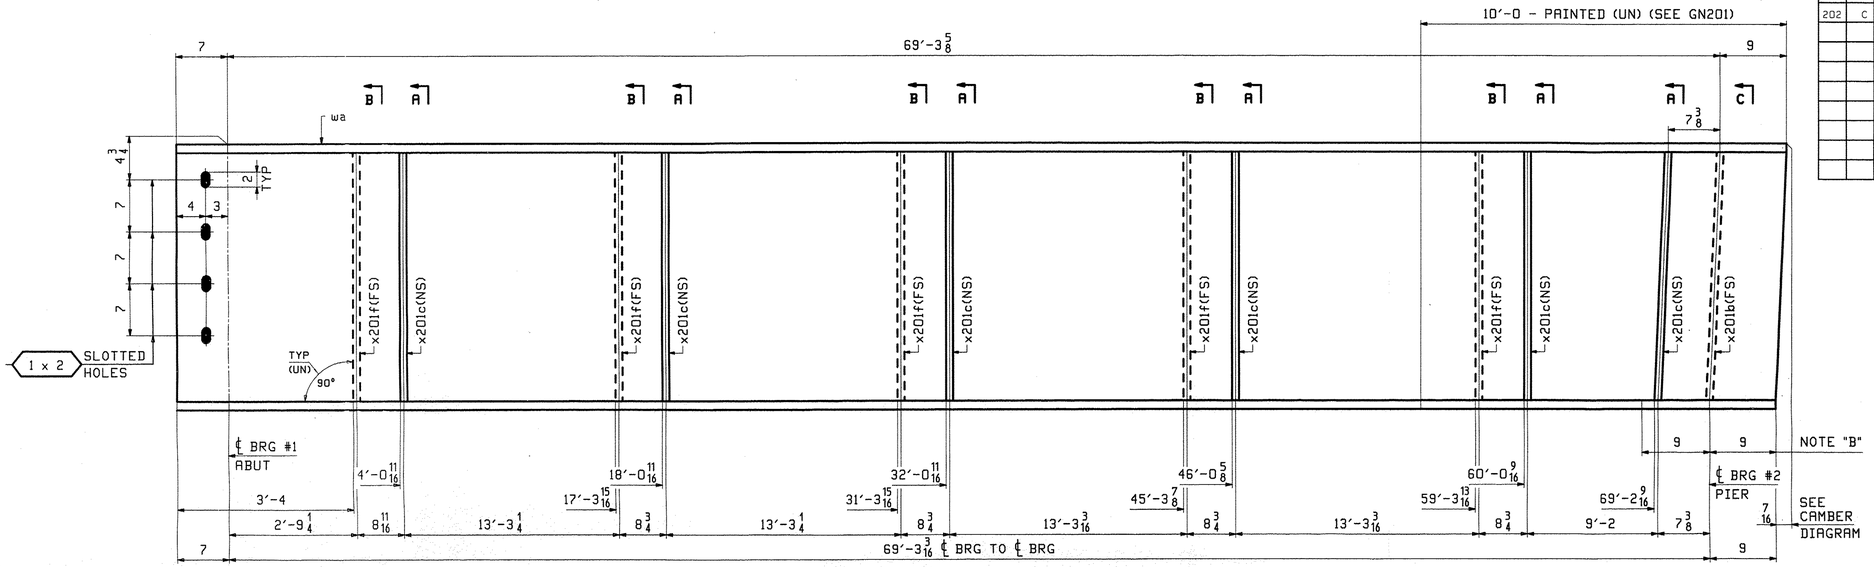

ONE - STRINGER - 202S2

FOR STANDARD DETAILS SEE DRAWING X201.
FOR CAMBER DIAGRAM SEE DRAWING C201.
FOR GENERAL NOTES SEE DRAWING GN201.
T2 DENOTES MATERIAL SUBJECT TO CHARPY V-NOTCH TESTING.

NOTE "B"
NO PAINT AREA AT EDGES AND BOTTOM OF BOTTOM FLANGE.
(FIELD WELDED SOLE PLATE).

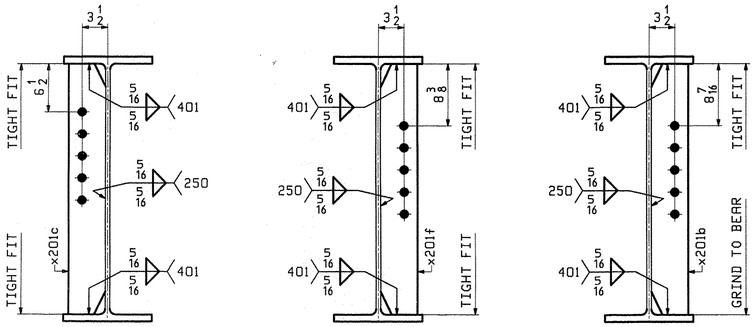

SECTION A SECTION B SECTION C

VTrans Received
CK'D NOV 14 2011 OK'd BY WRP

Resubmit BY APPROVED DATE 11/18/11

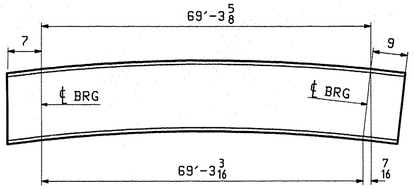

ORIENTATION DIAGRAM
FOR CAMBER SEE DWG C201

NOV 8 2011

REV.	DATE	REMARKS	DWN	CHK	APVL	SHOP
0						

MATERIAL:	SURFACE PREP. & PAINT:	HOLES:	SHOP BOLTS:
M270-50W	SEE DWG GN201	$\frac{15}{16}$"Ø	NONE

DESCRIPTION: STRINGER - 202S2

CASCO BAY STEEL STRUCTURES, INC.
1 WALLACE AVE. PHONE (207) 780-6722
SOUTH PORTLAND, ME 04106 FAX. (207) 780-6726
TENSOR 3073R

STRUCTURE: VT 107 (RIVER STREET) over WHITE RIVER
APPROACH SPAN
County of WINDSOR

DRAWN:	DATE:
JTB	09/29
CHKD:	DATE:
PCP	10/4/11

LOCATION:	TOWN OF BETHEL, VERMONT	JOB NO.	DWG NO.
PROJ NO.	BRF 022-1(14)	498	202
CUSTOMER:	BECK & BELLUCCI		REV. △

JTB Tue, Oct 4, 2011 09:30:48 AM /users/jobs/3073R/202 : Rev0