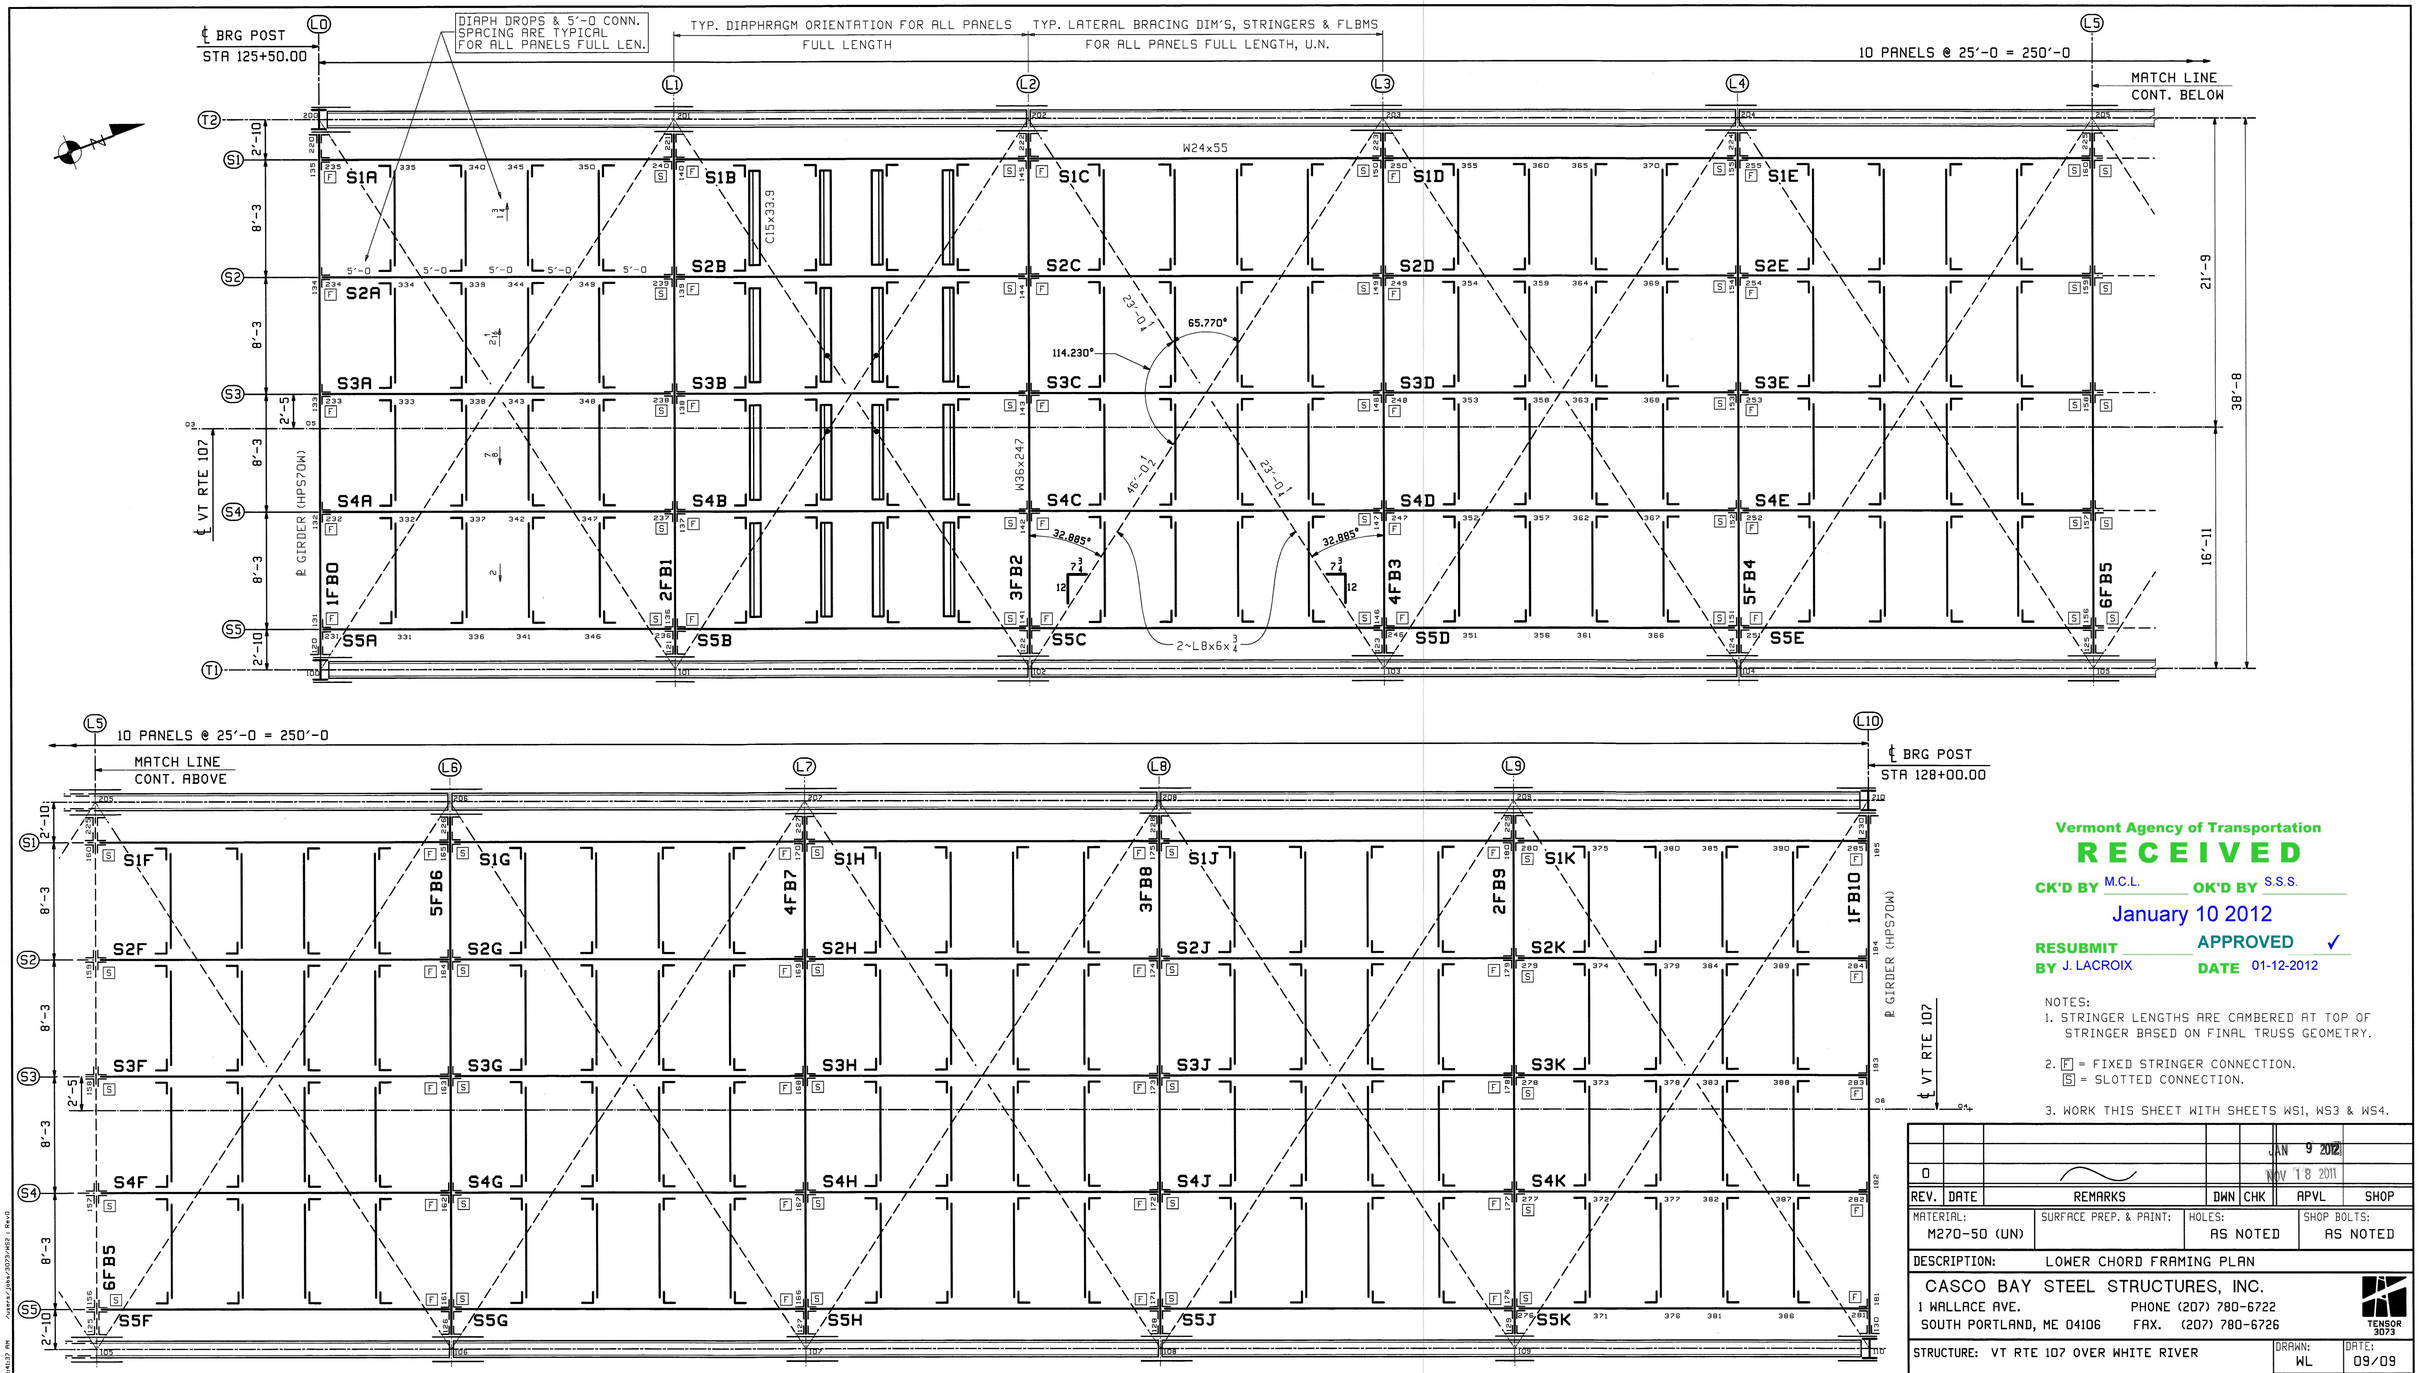

LOWER CHORD FRAMING PLAN

** NOTE **
THE PURPOSE OF THIS DRAWING IS TO COORDINATE GEOMETRIC CONTROL INFORMATION. THIS DWG IS SUBMITTED FOR INFORMATION ONLY AND IS NOT INTENDED FOR SHOP FABRICATION.

Vermont Agency of Transportation
RECEIVED
CK'D BY M.C.L. OK'D BY S.S.S.
January 10 2012
RESUBMIT APPROVED ✓
BY J. LACROIX DATE 01-12-2012

NOTES:
1. STRINGER LENGTHS ARE CAMBERED AT TOP OF STRINGER BASED ON FINAL TRUSS GEOMETRY.
2. F = FIXED STRINGER CONNECTION.
   S = SLOTTED CONNECTION.
3. WORK THIS SHEET WITH SHEETS WS1, WS3 & WS4.

REV.	DATE	REMARKS	DWN	CHK	APVL	SHOP
					JAN 9 2012	
0					NOV 18 2011	

MATERIAL:	SURFACE PREP. & PAINT:	HOLES:	SHOP BOLTS:
M270-50 (UN)		AS NOTED	AS NOTED

DESCRIPTION: LOWER CHORD FRAMING PLAN

CASCO BAY STEEL STRUCTURES, INC.
1 WALLACE AVE. PHONE (207) 780-6722
SOUTH PORTLAND, ME 04106 FAX. (207) 780-6726
TENSOR 3073

STRUCTURE: VT RTE 107 OVER WHITE RIVER		DRAWN: WL	DATE: 09/09
		CHKD: PCP	DATE: 09/22
LOCATION: BETHEL, VT.		JOB NO.	DWG NO.
PROJ NO. BRF 022-1(14)		498	WS2
CUSTOMER: BECK & BELLUCCI			REV. △