LEGEND:

- PDF ——— PDF ——— PROJECT DEMARCATION FENCE, ITEM 620.70 (MOD.)
- ROCK CONTAINMENT SYSTEM, ITEM 620.11 (MOD.)
- SILT FENCE, ITEM 649.51
- LIMITS OF DISTURBANCE
- FLOATING BOOM, ITEM 513.36 (MOD.)
- HIGHWAY RIGHT-OF-WAY
- PERMANENT SLOPE LIMITS
- RIPARIAN BUFFER — RIPARIAN BUFFER
- INLET PROTECTION
- STONE LINED APRON
- STABILIZED CONSTRUCTION ENTRANCE
- EROSION CONTROL MATTING
- FLOW DIRECTION

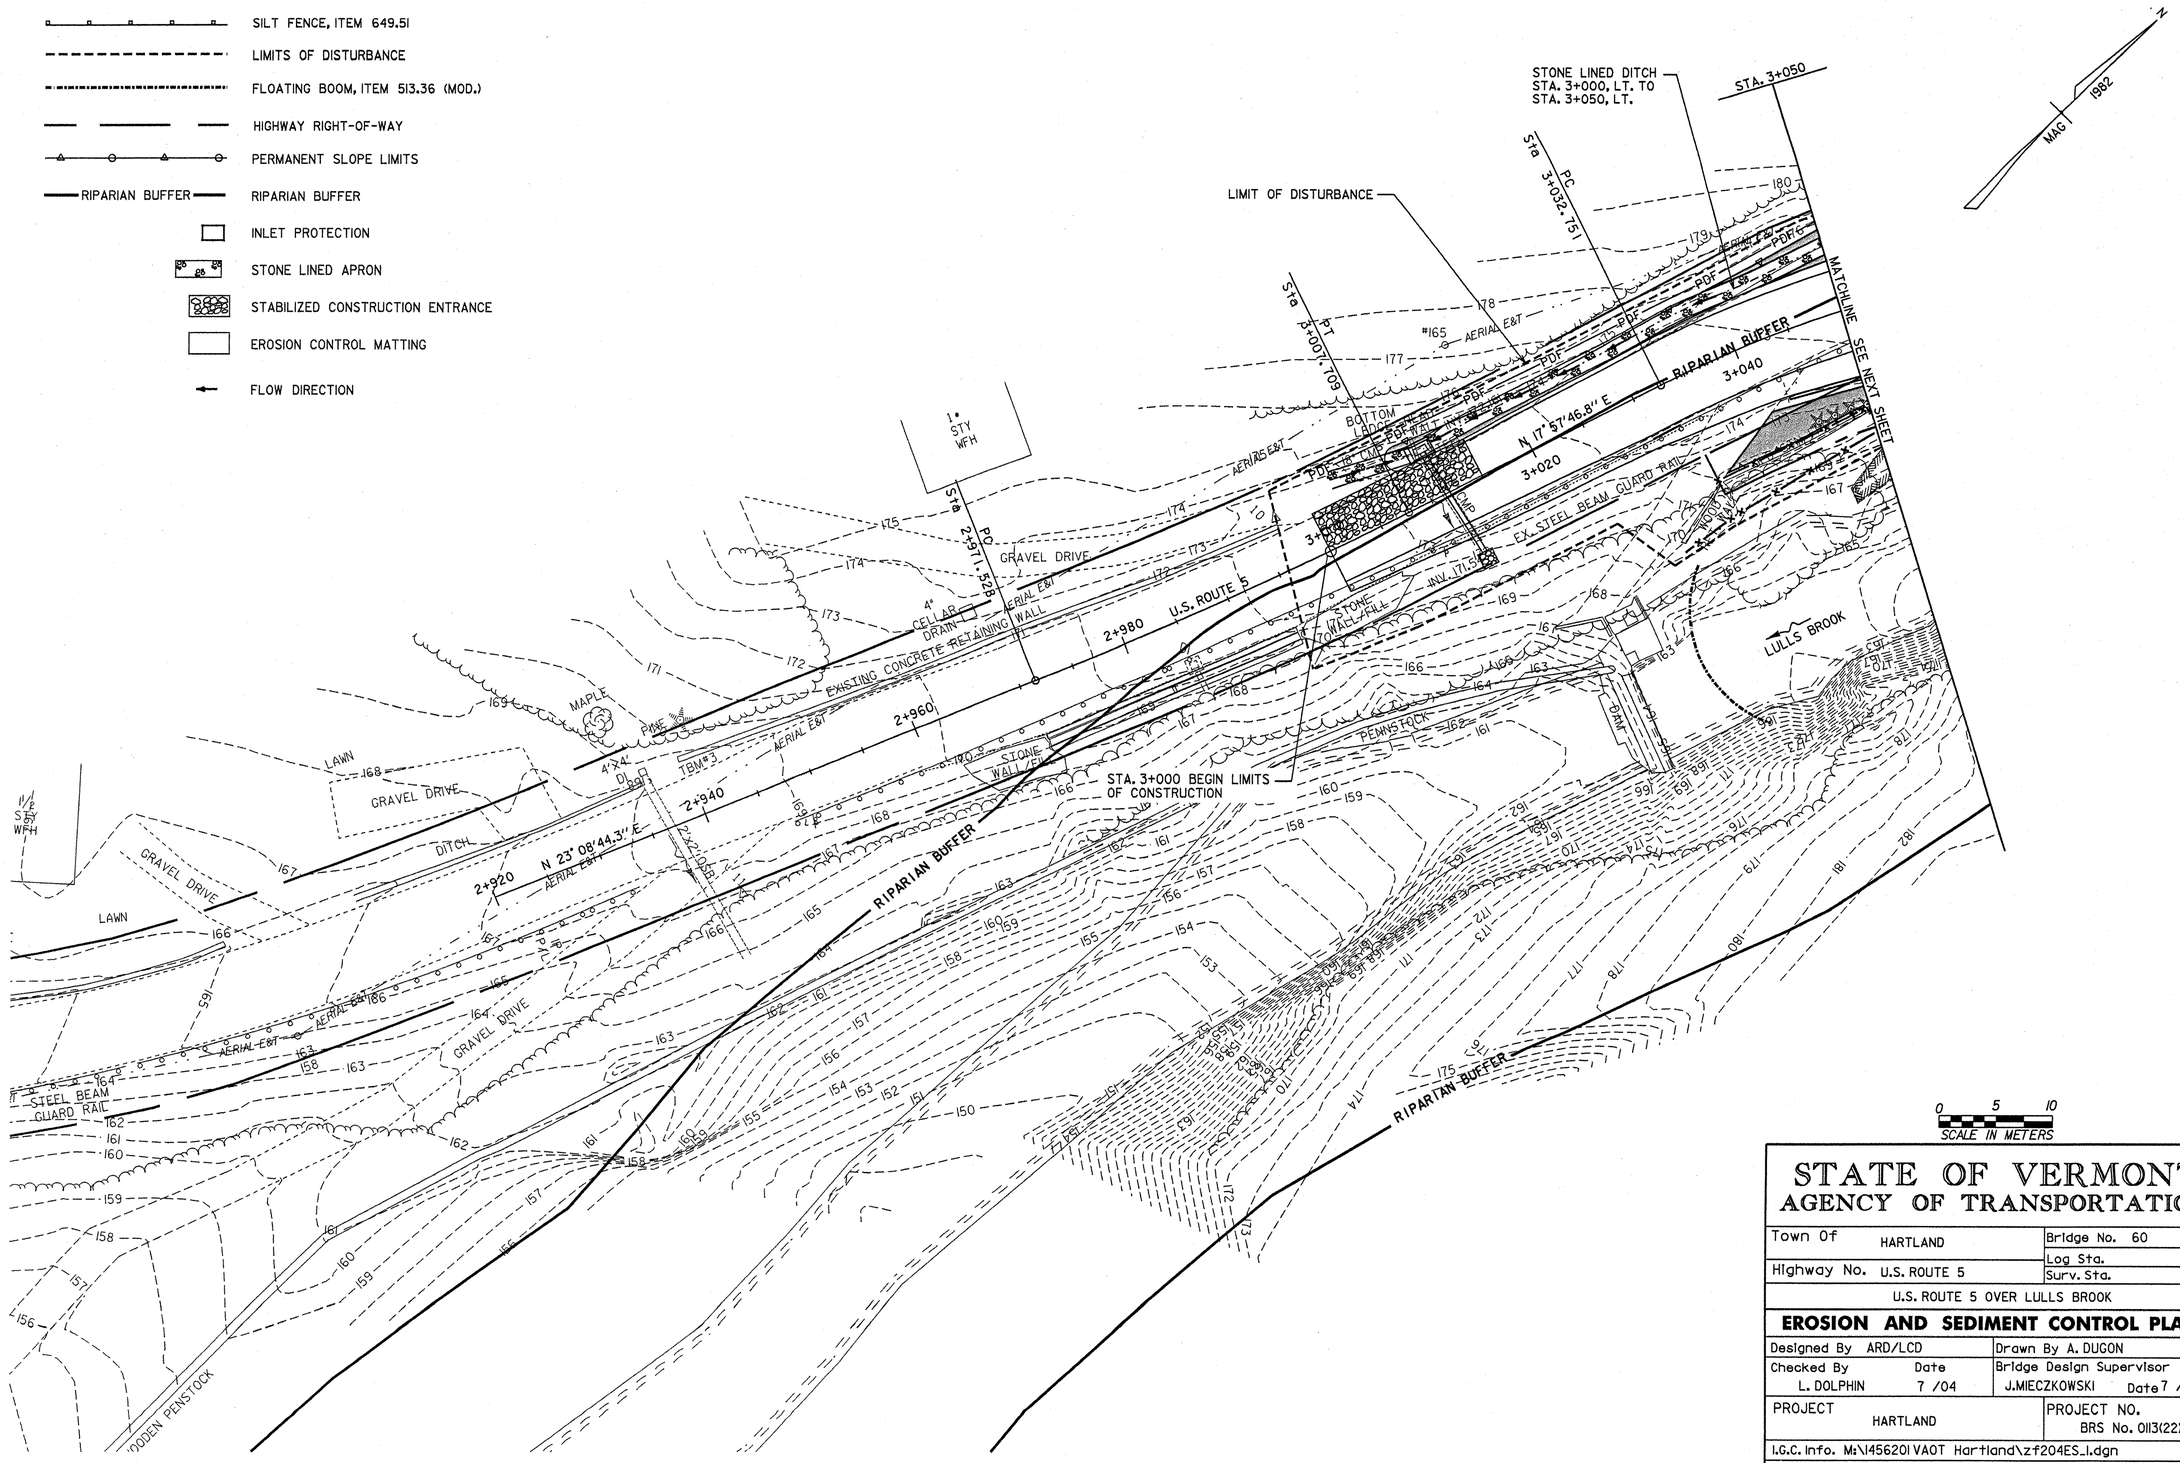

STATE OF VERMONT
AGENCY OF TRANSPORTATION

Town Of HARTLAND	Bridge No. 60
Highway No. U.S. ROUTE 5	Log Sta. / Surv. Sta.
U.S. ROUTE 5 OVER LULLS BROOK	

EROSION AND SEDIMENT CONTROL PLAN

Designed By ARD/LCD	Drawn By A. DUGON
Checked By L. DOLPHIN Date 7 /04	Bridge Design Supervisor J.MIECZKOWSKI Date 7 /04
PROJECT HARTLAND	PROJECT NO. BRS No. 0113(22)
I.G.C. Info. M:\1456201VAOT Hartland\zf204ES_1.dgn	
Bridge Sheet No.	Sheet 28 of 86

13-AUG-2004