Metric

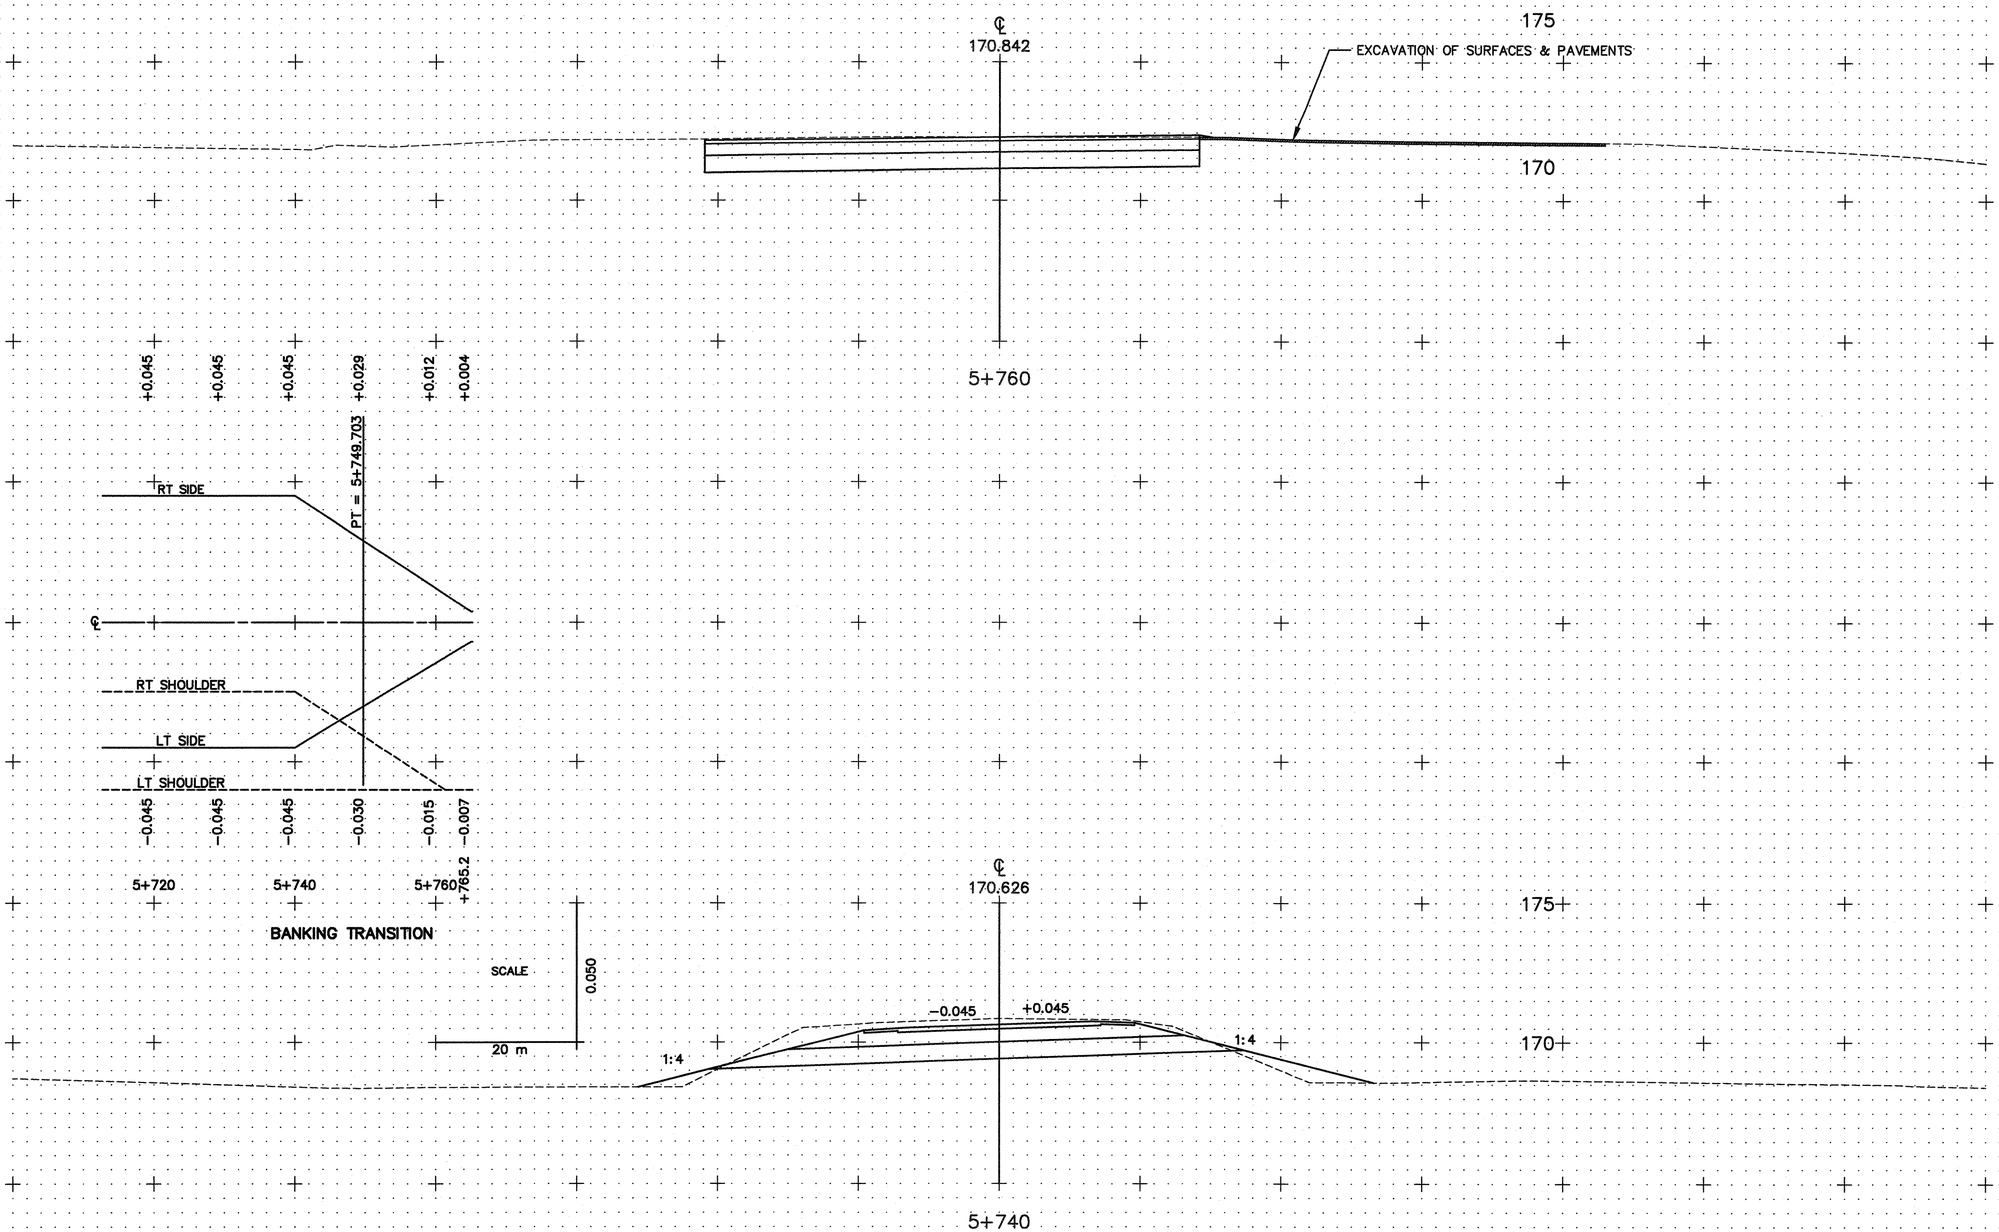

FINAL SURVEY	BY	DATE
SURVEYED		
PLOTTED		
TRACED		
TIES		
AREAS CHECKED		
NOTEBOOK NO.		

ORIGINAL SURVEY	BY	DATE
SURVEYED		
PLOTTED		
TRACED		
TIES		
AREAS CHECKED		
NOTEBOOK NO.		

SCALE 5 m

FROM STA. 5+740 TO STA. 5+760
PROJECT NAME JAMAICA MAIN LINE
NO. BRF 013-1(8) PLOTTED 11/06/97
SURVEYED BY CLD OCT. 1995
SHEET 104 OF 116 SHEETS