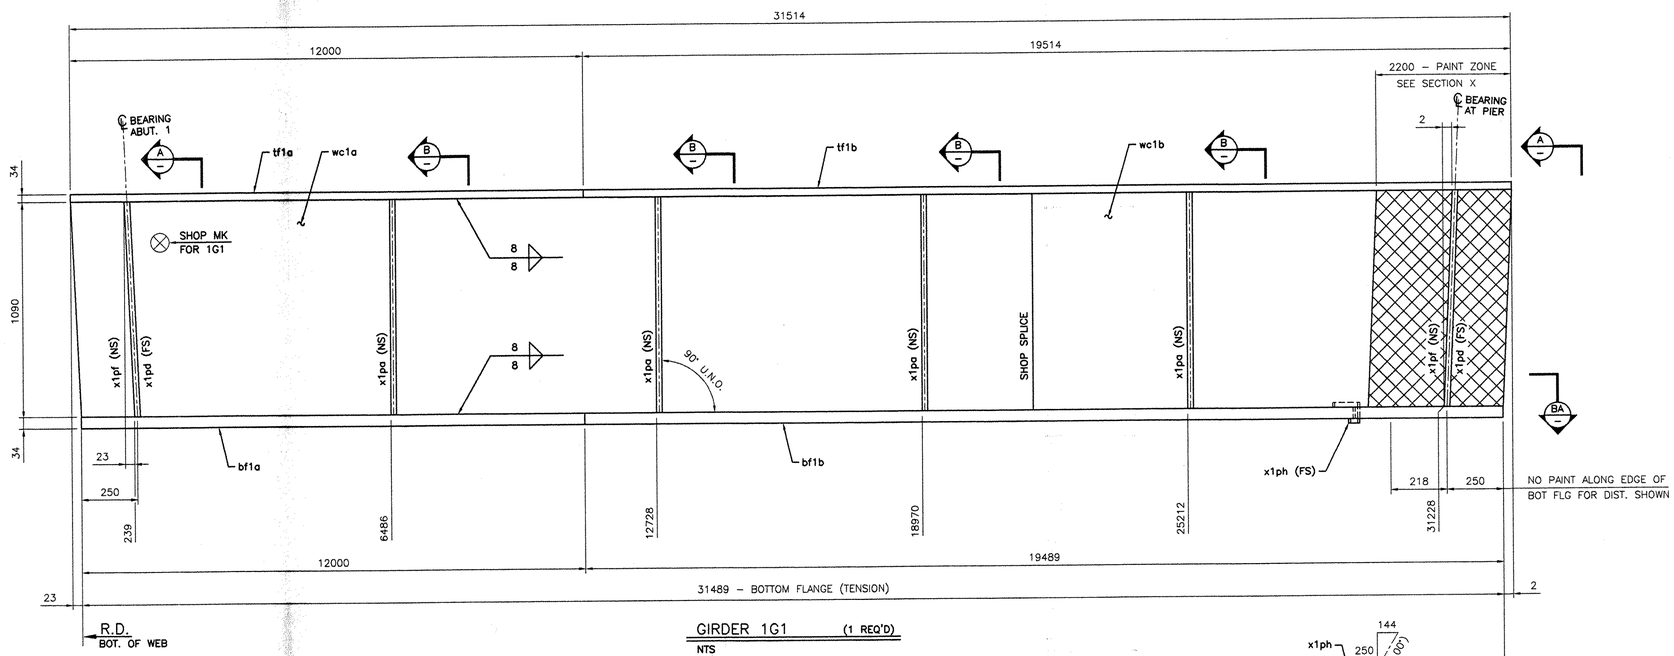

GIRDER 1G1 (1 REQ'D)
NTS

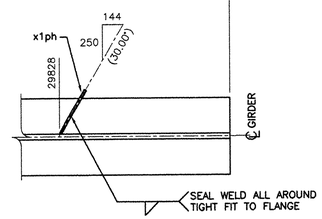

SECTION BA
NTS

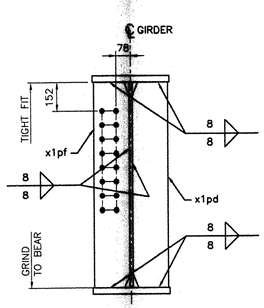

SECTION A
NTS

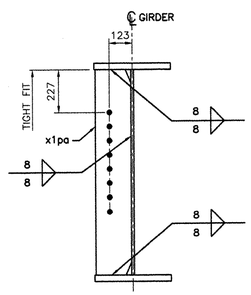

SECTION B
NTS

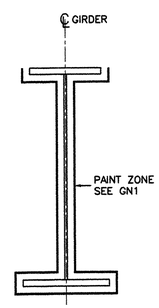

SECTION X
NTS

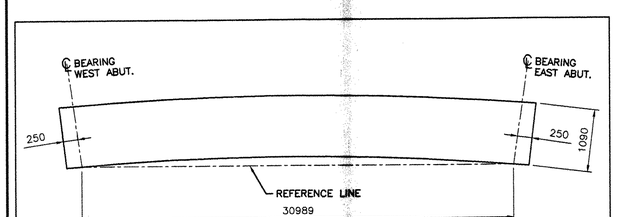

ORIENTATION DIAGRAM
NTS

BILL OF MATERIAL

Drawing Number	Revision Number	Ship Mark	Piece Mark	Qty	Type of Material	Size of Material	Grade	Length	Finish	Notes
1		1G1		1			Total weight:		11444 kg	
1		1G1	wc1a	1	PL Plate	16x1090	M270M–GR345W	20023	CVN	2
1		1G1	wc1b	1	PL Plate	16x1090	M270M–GR345W	11502	CVN	9
1		1G1	tf1a	1	PL Plate	34x410	M270M–GR345W	12000		1
1		1G1	tf1b	1	PL Plate	34x410	M270M–GR345W	19514		8
1		1G1	bf1a	1	PL Plate	34x410	M270M–GR345W	12000	CVN	3
1		1G1	bf1b	1	PL Plate	34x410	M270M–GR345W	19489	CVN	10
1		1G1	x1pa	4	PL Plate	14x190	M270M–GR345W	1090		5
1		1G1	x1pd	2	PL Plate	22x190	M270M–GR345W	1090		4
1		1G1	x1pf	2	PL Plate	22x190	M270M–GR345W	1090		4
1		1G1	x1ph	1	PL Plate	6x84	M270M–GR345W	277		7

TOTAL WEIGHT	11444 kg
–CUTS	2 kg
+FIELD BOLTS	REFER TO 'E' DWG
+WELD	54 kg
NET TOTAL	11496 kg

NOTES:

1– GENERAL NOTES: SEE GN1
2– PAINT: SEE GN1
3– HOLES: 15/16ø (24ø) (U.N.O.)
4– REF. SHOP DWG'S: WC1

RESERVED FOR STAMPS

REV	DATE	DESCRIPTION
△	-	-

QTY	DATE	ISSUED TO	FOR
8 -	12/6/04	F W Whitcomb	Approval

NOTICE
This drawing shall not be used or reproduced in any manner, nor shall any similar drawings or structures be made therefrom, nor shall the information thereon be used for any purpose other than that for which it is released without the written consent of an officer of EASTERN BRIDGE LLC.

EASTERN BRIDGE LLC
RURAL RTE 2, BOX 302
CLAREMONT, NH 03743
603–542–5202

PROJECT: ROUTE 100 OVER THE WEST RIVER
LOCATION: TOWN OF JAMAICA
ENGINEER: CLD CONSULTING ENGINEERS
CUSTOMER: VERMONT A. O. T.
DRAWING TITLE: GIRDER 1G1
DRAWN BY: BR 11/26/04
CHECKED BY: GG 11/30/04
JOB NUMBER: 5075
SHEET NUMBER: 1

13155