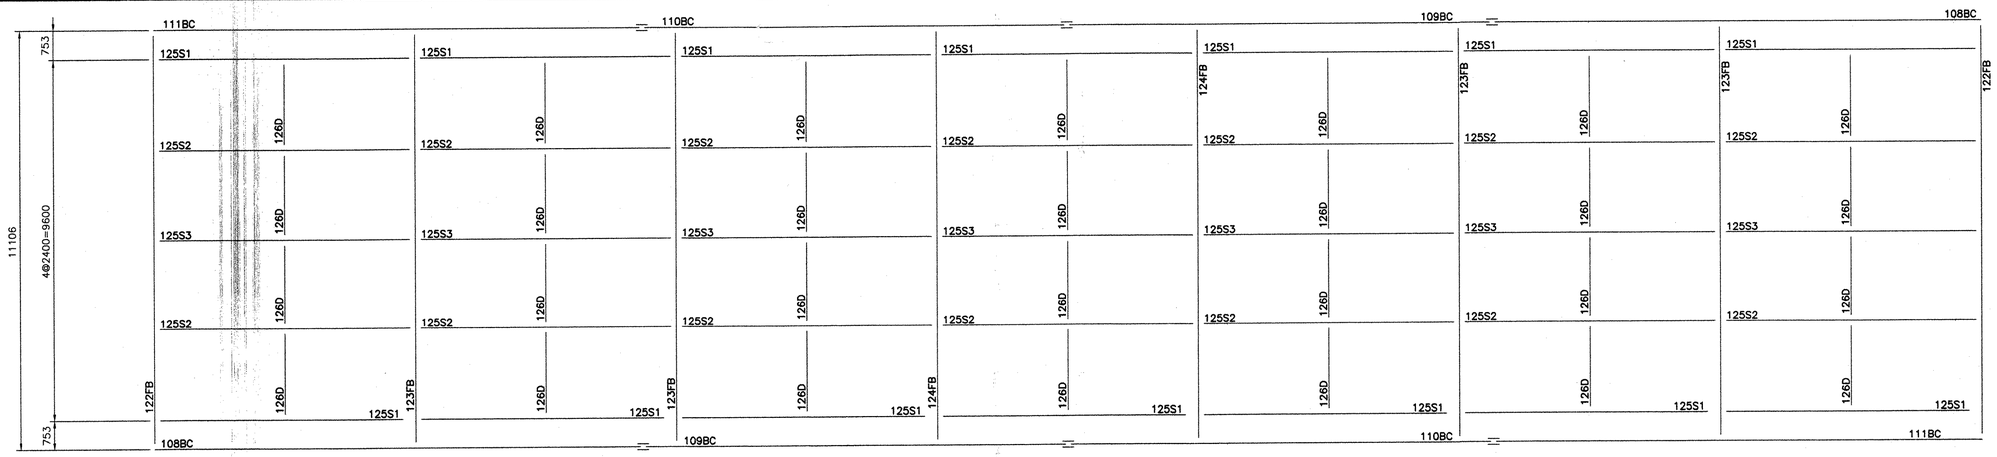

FLOOR – ERECTION PLAN

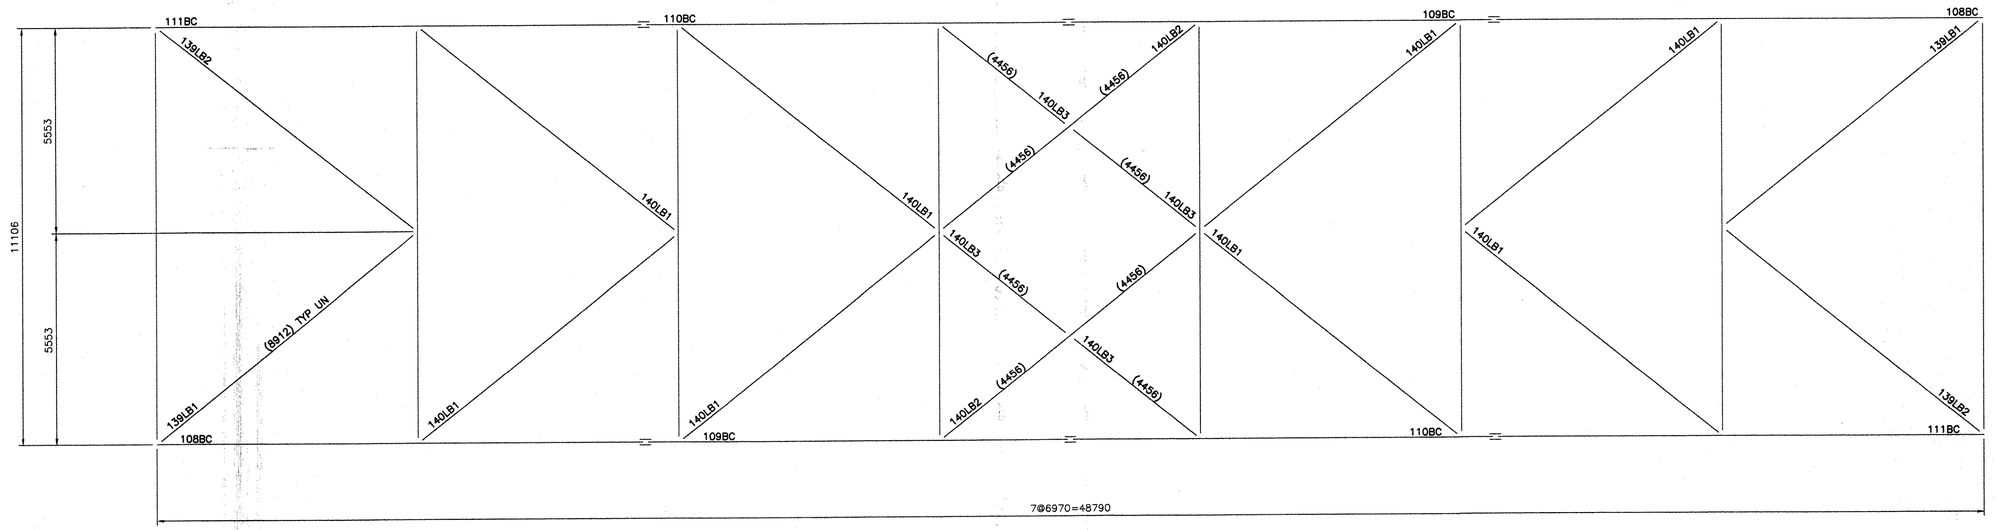

BOTTOM LATERAL BRACING – ERECTION PLAN

RESERVED FOR STAMPS

NOTES:

1– GENERAL NOTES: SEE GN101
2– DIMENSIONS GIVEN THUS: (8912) ARE WP/WP LENGTHS ALONG THE MEMBERS FOR THE FINAL GEOMETRY OF THE BRIDGE (AFTER ALL DEAD LOADS ARE APPLIED).

REV	DATE	DESCRIPTION
△	-	-

QTY	DATE	ISSUED TO	FOR
8 -	4/8/05	F.W. Whitcomb Construction	Approval

NOTICE
This drawing shall not be used or reproduced in any manner, nor shall any similar drawings or structures be made therefrom, nor shall the information thereon be used for any purpose other than that for which it is released without the written consent of an officer of EASTERN BRIDGE LLC.

WORK THIS DWG WITH DWGS E102, E103 & E104.

tenca 1010

EASTERN BRIDGE LLC
RURAL RTE 2, BOX 302
CLAREMONT, NH 03743
603-542-5202

PROJECT:	ROUTE 100 OVER THE WEST RIVER
LOCATION:	TOWN OF JAMAICA
ENGINEER:	CLD CONSULTING ENGINEERS
CUSTOMER:	VERMONT A. O. T.
DRAWING TITLE:	TRUSS FLOOR – ERECTION PLAN
DRAWN BY: YT	02/23/05
CHECKED BY: GG	03/23/05

JOB NUMBER: 5075
SHEET NUMBER: E101

140 ss