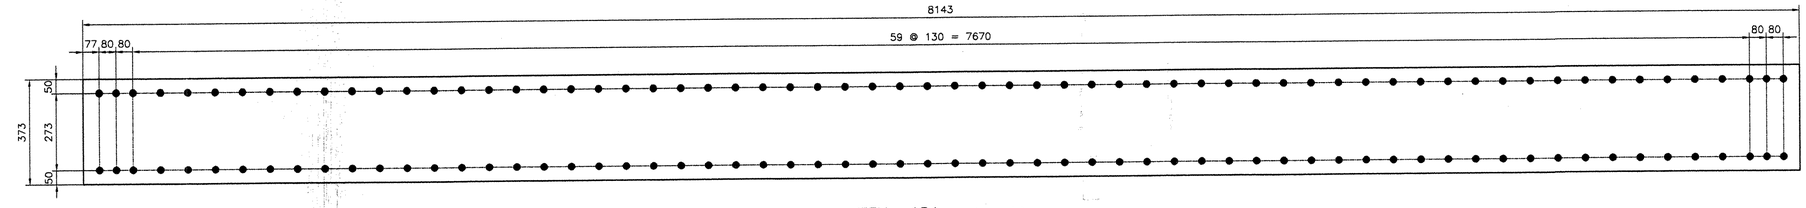

ITEM x154pa (4 REQ'D)
(PL8x373x8143)
(ABM #42)

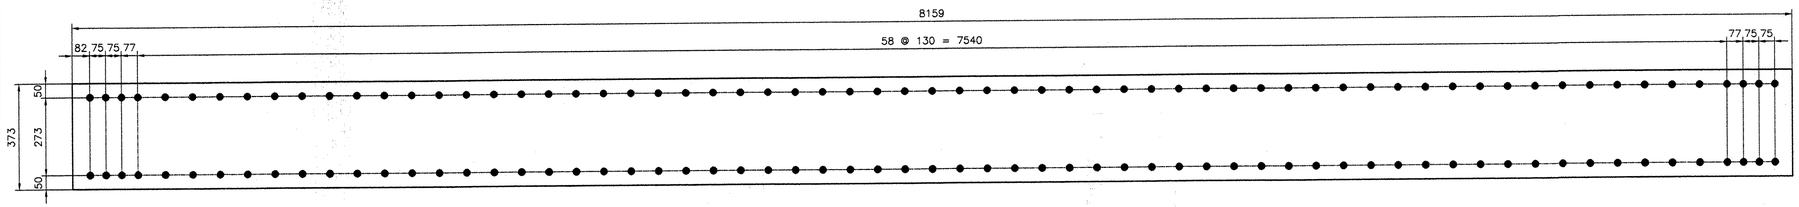

ITEM x154pb (4 REQ'D)
(PL8x373x8159)
(ABM #42)

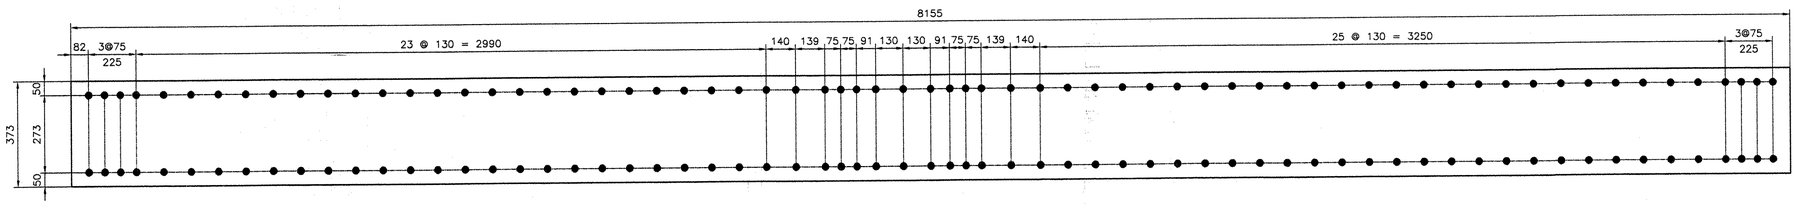

ITEM x154pc (2 REQ'D)
(PL8x373x8155)
(ABM #42)

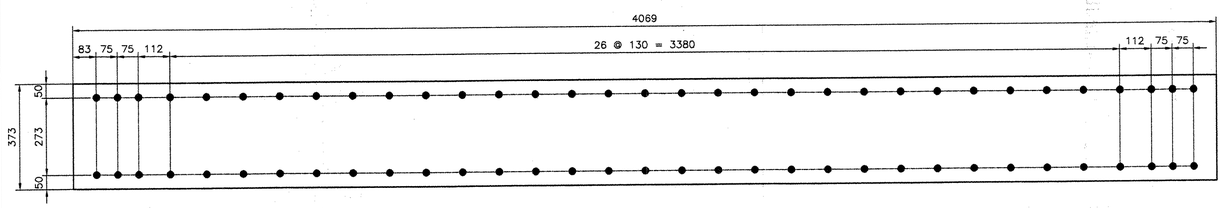

ITEM x154pd (2 REQ'D)
(PL8x373x4069)
(ABM #44)

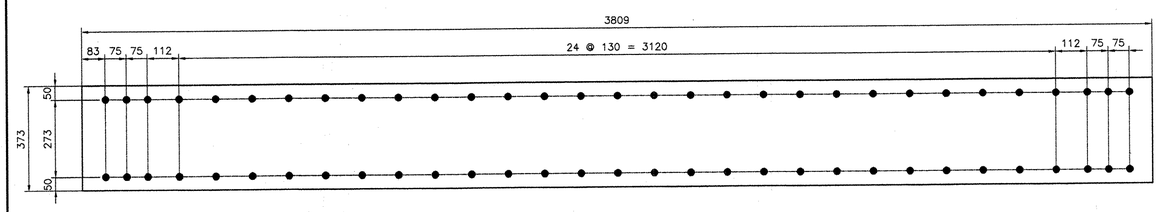

ITEM x154pf (2 REQ'D)
(PL8x373x3809)
(ABM #44)

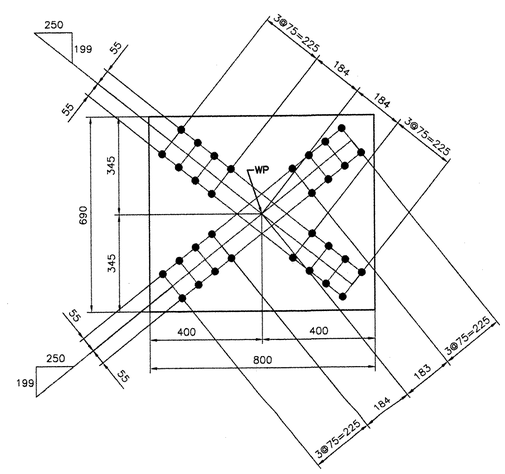

ITEM x154pg (4 REQ'D)
(PL14 x 690 x 800)
(ABM #93)

NOTES:

1- GENERAL NOTES: SEE GN101
2- HOLES: 15/16ø (24ø) (UN)
3- ALL STEEL SHALL BE GALVANIZED, SEE GN101
4- ALL MATERIAL SHALL BE M270M-GR345 (UN)
5- ALL HOLES SHALL BE "CNC" DRILLED (UN)

RESERVED FOR STAMPS

REV	DATE	DESCRIPTION

QTY	DATE	ISSUED TO	FOR
8	4/8/05	F.W. Whitcomb Construction	Approval

NOTICE
This drawing shall not be used or reproduced in any manner, nor shall any similar drawings or structures be made therefron, nor shall the information thereon be used for any purpose other than that for which it is released without the written consent of an officer of EASTERN BRIDGE LLC

EASTERN BRIDGE LLC
RURAL RTE. 2, BOX 302
CLAREMONT, NH 03743
603-542-5202

PROJECT: ROUTE 100 OVER THE WEST RIVER
LOCATION: TOWN OF JAMAICA
ENGINEER: CLD CONSULTING ENGINEERS
CUSTOMER: VERMONT A. O. T.
DRAWING TITLE: DETAILS

DRAWN BY: BR	03/02/05	JOB NUMBER: 5075	SHEET NUMBER: X154
CHECKED BY: GG	04/04/05		

18055