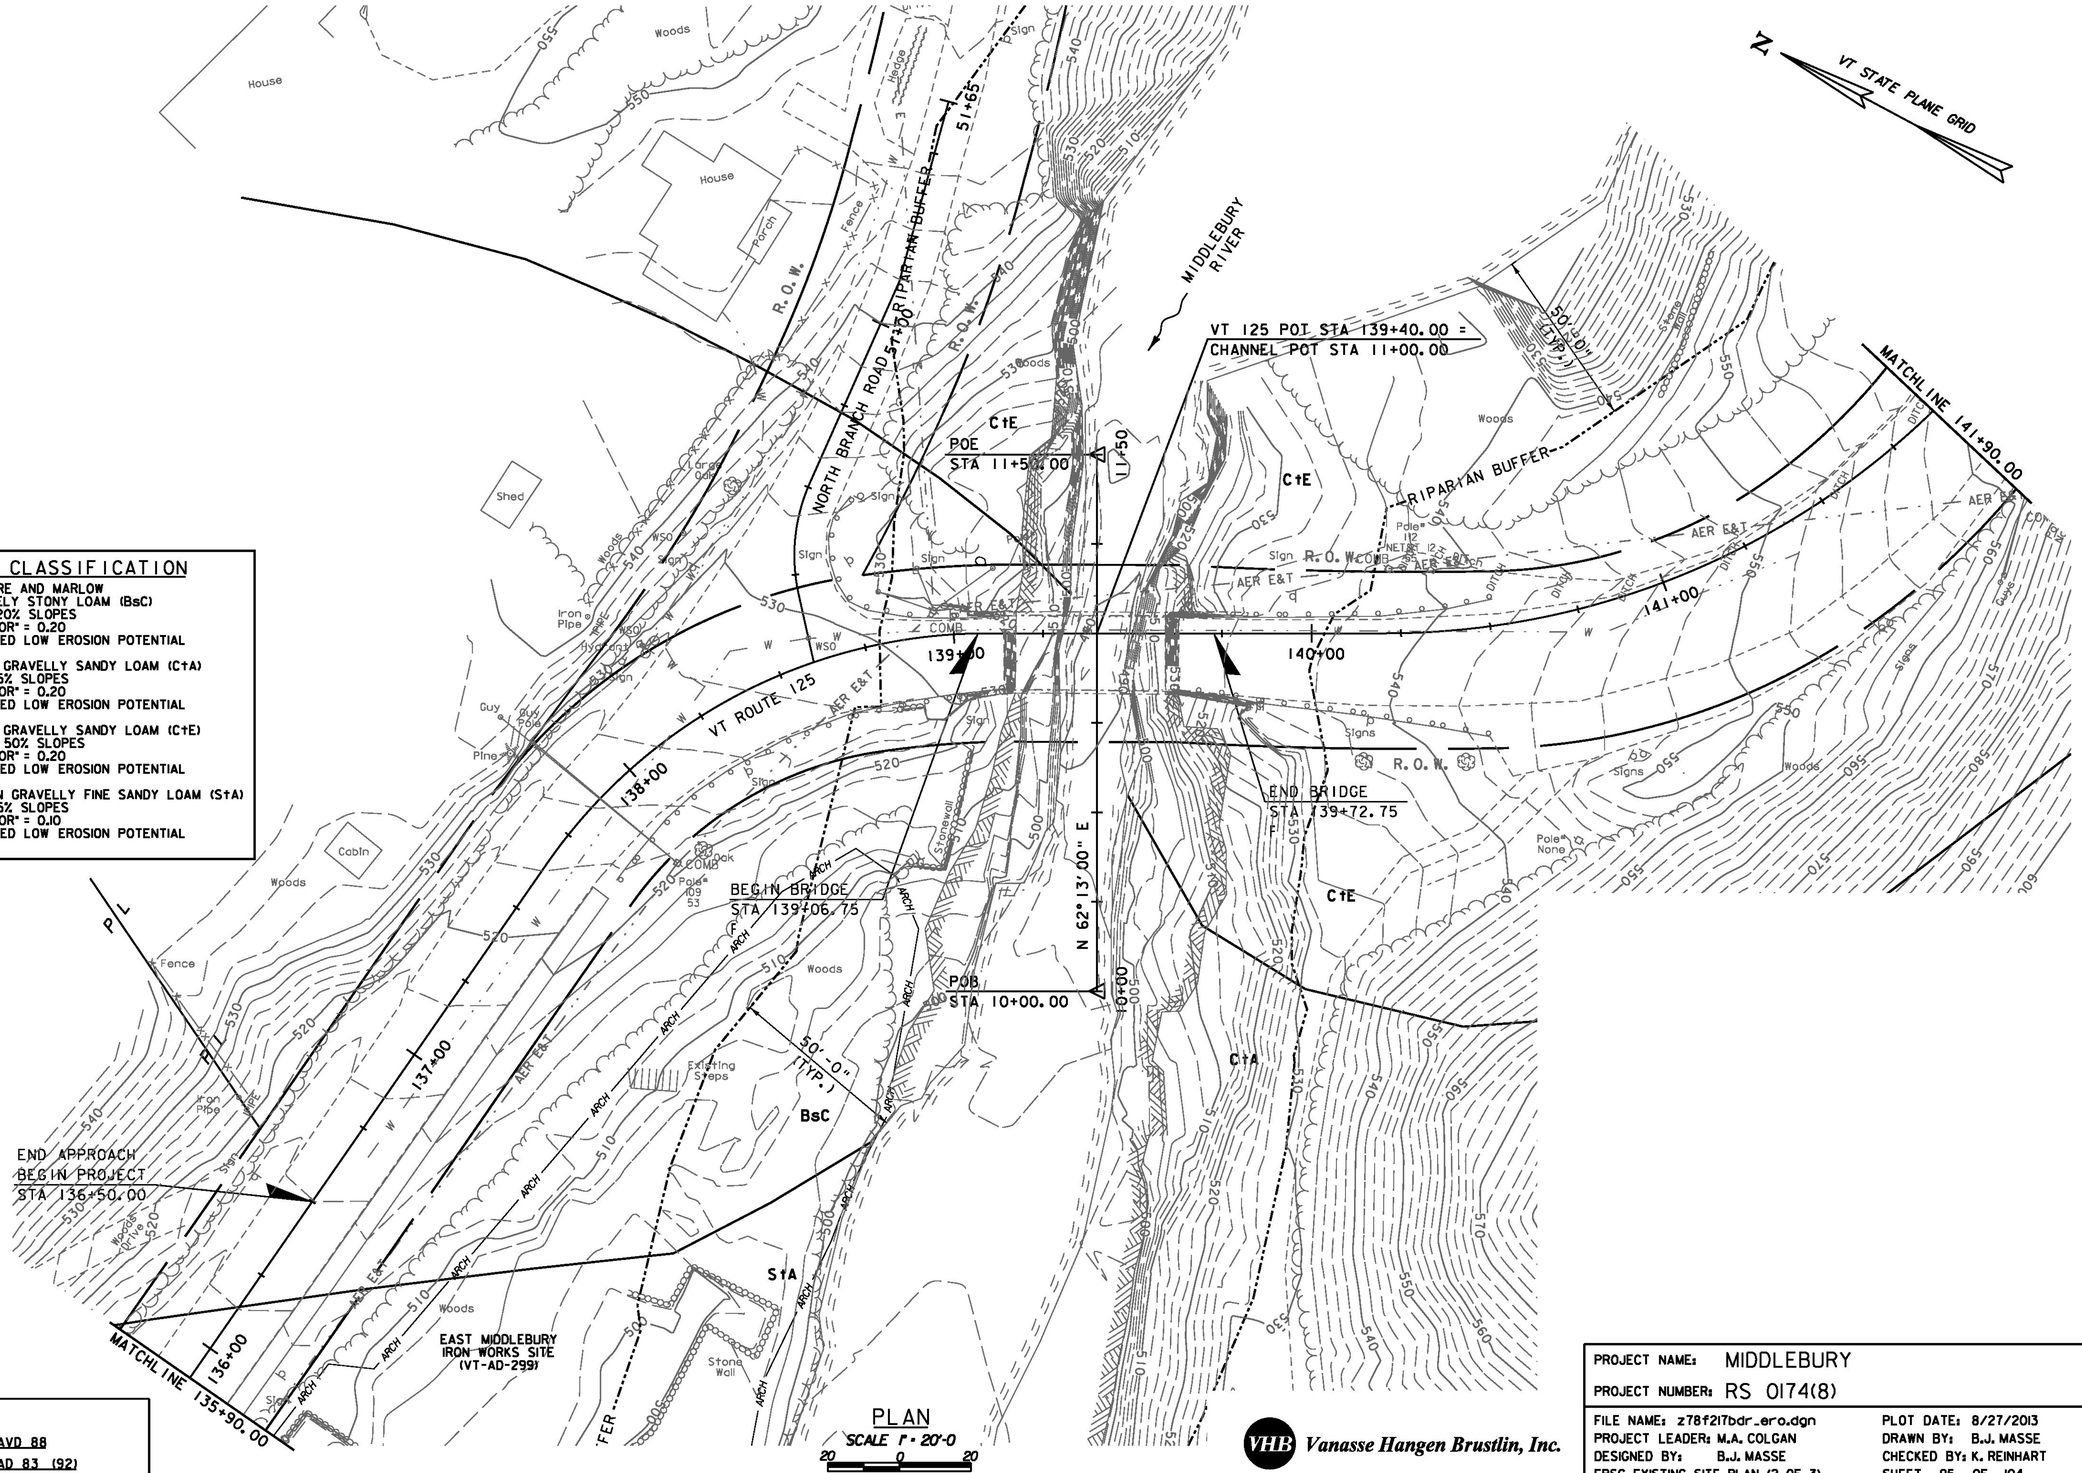

SOIL CLASSIFICATION

BERKSHIRE AND MARLOW
EXTREMELY STONY LOAM (BsC)
3% TO 20% SLOPES
"K FACTOR" = 0.20
CLASSIFIED LOW EROSION POTENTIAL

COLTON GRAVELLY SANDY LOAM (CtA)
0% TO 5% SLOPES
"K FACTOR" = 0.20
CLASSIFIED LOW EROSION POTENTIAL

COLTON GRAVELLY SANDY LOAM (CtE)
30% TO 50% SLOPES
"K FACTOR" = 0.20
CLASSIFIED LOW EROSION POTENTIAL

STETSON GRAVELLY FINE SANDY LOAM (StA)
0% TO 5% SLOPES
"K FACTOR" = 0.10
CLASSIFIED LOW EROSION POTENTIAL

PLAN
SCALE 1" = 20'-0
20 0 20

DATUM

VERTICAL	NAVD 88
HORIZONTAL	NAD 83 (92)

VHB Vanasse Hangen Brustlin, Inc.

PROJECT NAME: MIDDLEBURY	
PROJECT NUMBER: RS 0174(8)	
FILE NAME: z78f217bdr_ero.dgn	PLOT DATE: 8/27/2013
PROJECT LEADER: M.A. COLGAN	DRAWN BY: B.J. MASSE
DESIGNED BY: B.J. MASSE	CHECKED BY: K. REINHART
EPSC EXISTING SITE PLAN (2 OF 3)	SHEET 95 OF 104

VHB 57438