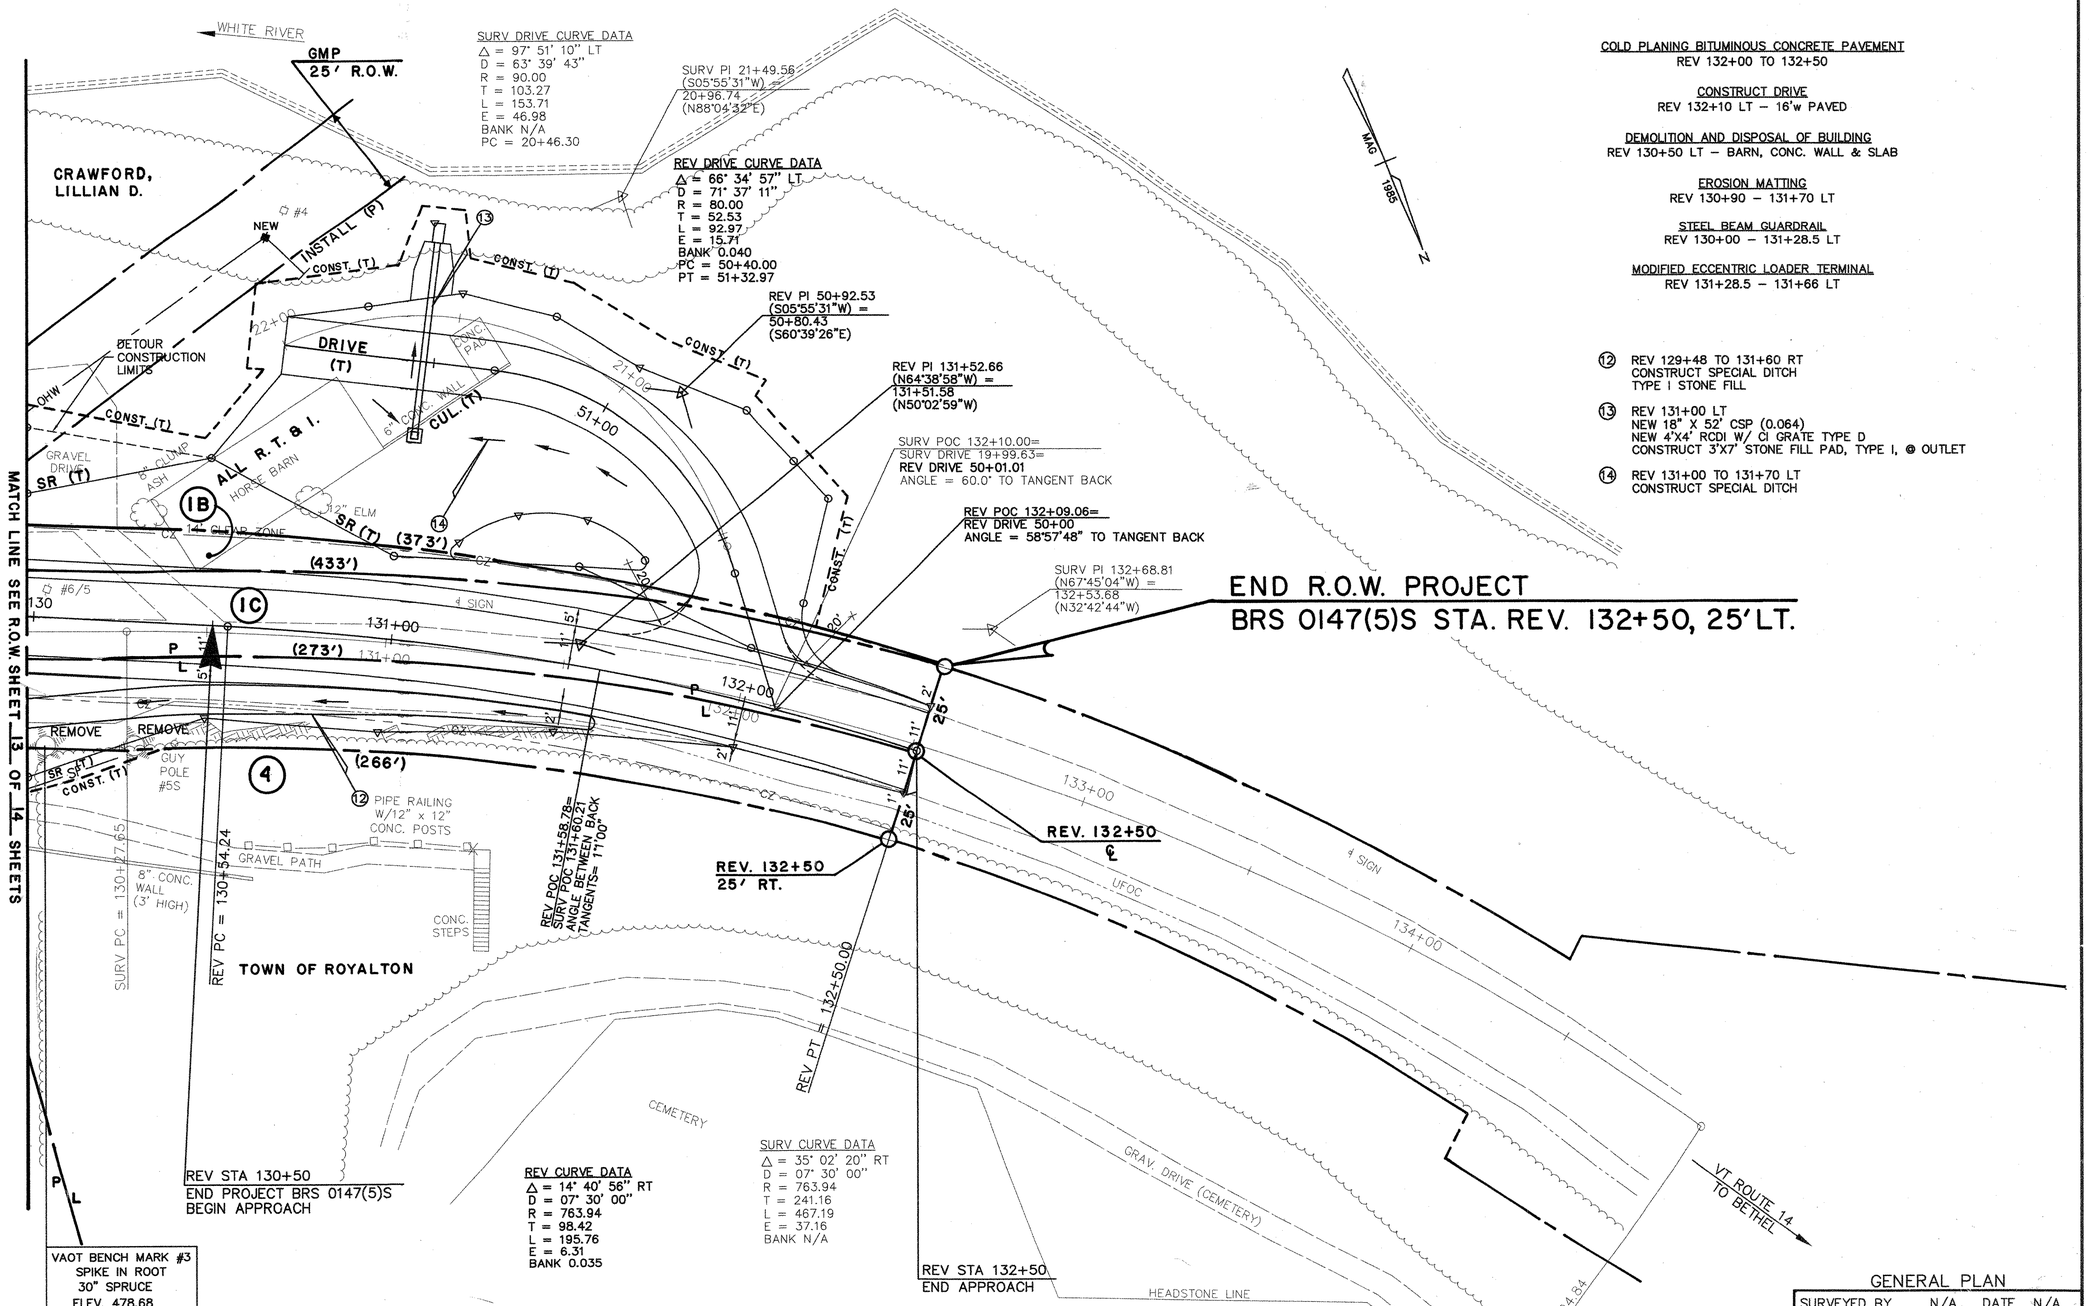

COLD PLANING BITUMINOUS CONCRETE PAVEMENT
REV 132+00 TO 132+50

CONSTRUCT DRIVE
REV 132+10 LT – 16'w PAVED

DEMOLITION AND DISPOSAL OF BUILDING
REV 130+50 LT – BARN, CONC. WALL & SLAB

EROSION MATTING
REV 130+90 – 131+70 LT

STEEL BEAM GUARDRAIL
REV 130+00 – 131+28.5 LT

MODIFIED ECCENTRIC LOADER TERMINAL
REV 131+28.5 – 131+66 LT

⑫ REV 129+48 TO 131+60 RT
CONSTRUCT SPECIAL DITCH
TYPE I STONE FILL

⑬ REV 131+00 LT
NEW 18" X 52' CSP (0.064)
NEW 4'X4' RCDI W/ CI GRATE TYPE D
CONSTRUCT 3'X7' STONE FILL PAD, TYPE I, @ OUTLET

⑭ REV 131+00 TO 131+70 LT
CONSTRUCT SPECIAL DITCH

VAOT BENCH MARK #3
SPIKE IN ROOT
30" SPRUCE
ELEV. 478.68

LINES SHOWN ON THIS PLAN AS EXISTING PROPERTY LINES (P/L) ARE BELIEVED TO BE ACCURATE BUT SHOULD NOT BE RELIED UPON FOR PURPOSES UNRELATED TO THE STATE OF VERMONT'S ACQUISITION OF LAND AND RIGHTS FOR THIS PROJECT.

SEE R.O.W. SHEET 6 FOR EROSION CONTROL DETAILS

GENERAL PLAN

SURVEYED BY	N/A	DATE	N/A
DRAWN BY	TUS	DATE	6/96
SQUAD LEADER	JAW		
DESIGN FILE NO.	91298		

ROYALTON
BRS 0147(5)S

R.O.W. SHEET 12 OF 76 SHEETS

PLAN
SURVEYED
PLOTTED
NOTE BOOK ALIGNMENT CHECKED
NO. RT. OF WAY CHECKED
BY
DATE

F:\Proj90-94\91298 Royalton\Hwy\ACAD\91298-PL 5-26-98 3:58:22 pm EST