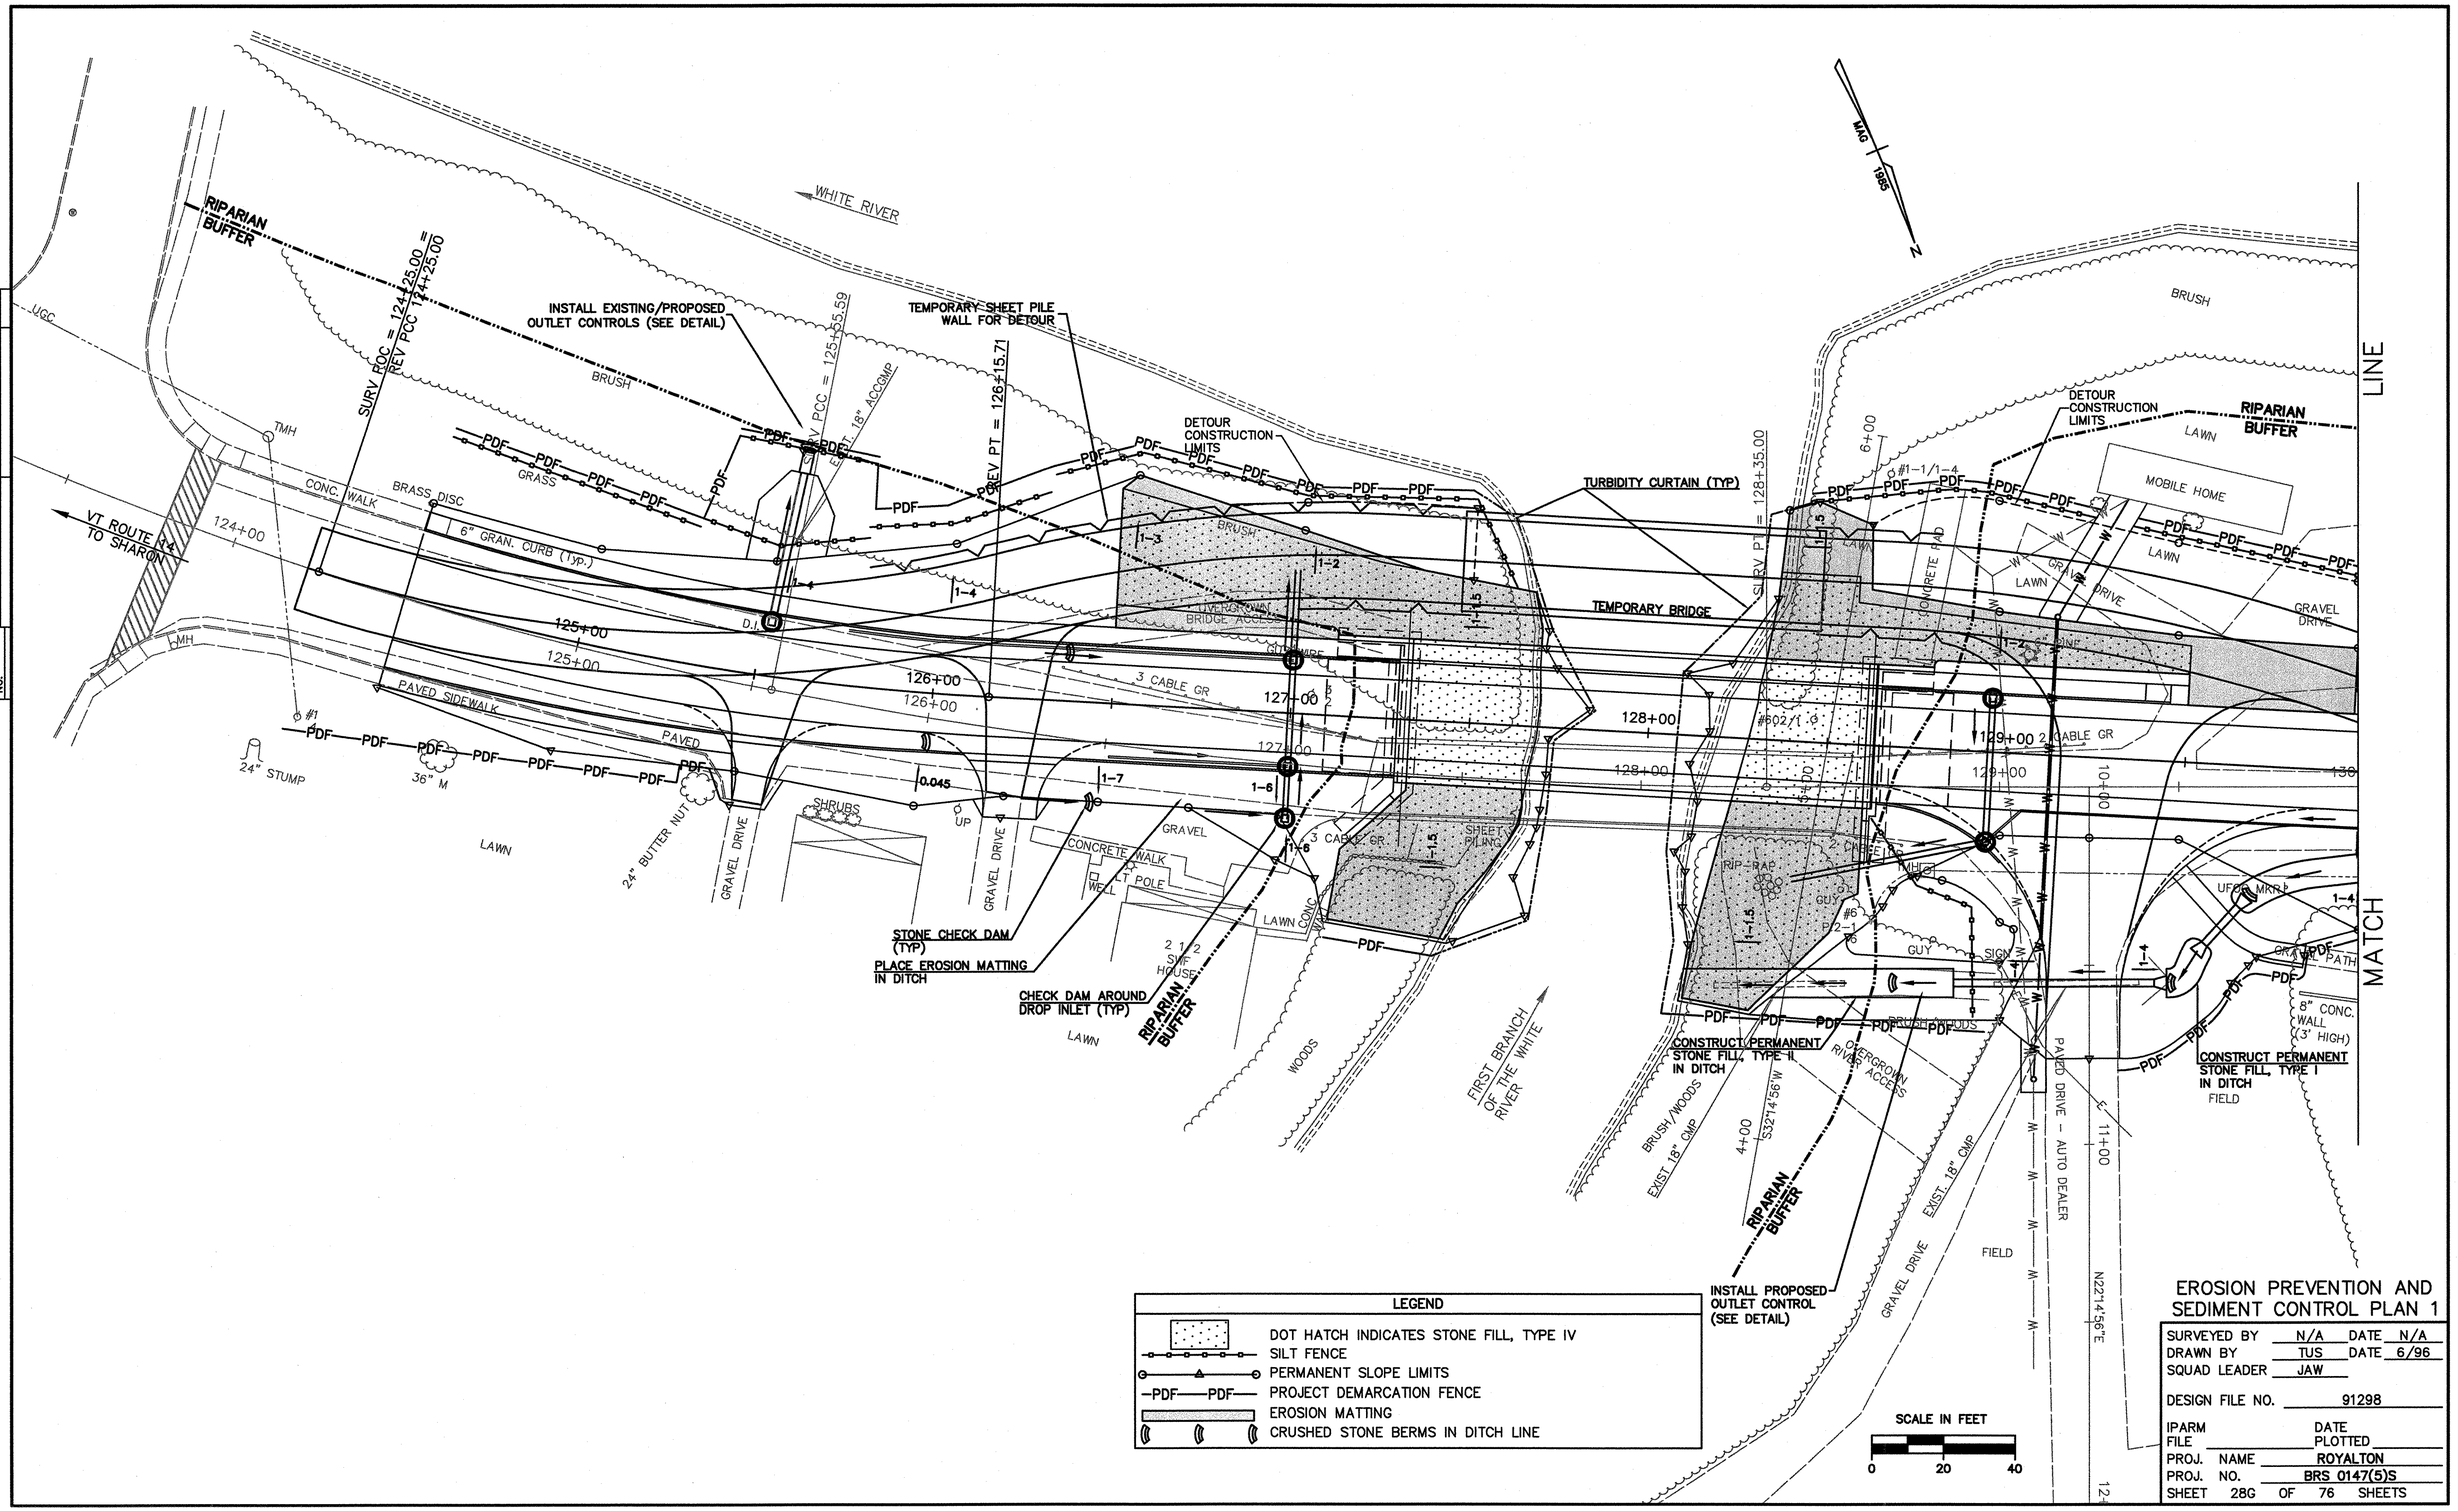

PLAN		BY	DATE
SURVEYED			
PLOTTED			
ALIGNMENT CHECKED			
RT. OF WAY CHECKED			
NOTE BOOK			
NO.			

EROSION PREVENTION AND SEDIMENT CONTROL PLAN 1

SURVEYED BY	N/A	DATE	N/A
DRAWN BY	TUS	DATE	6/96
SQUAD LEADER	JAW		
DESIGN FILE NO.	91298		
IPARM FILE		DATE PLOTTED	
PROJ. NAME	ROYALTON		
PROJ. NO.	BRS 0147(5)S		
SHEET 28G	OF 76	SHEETS	