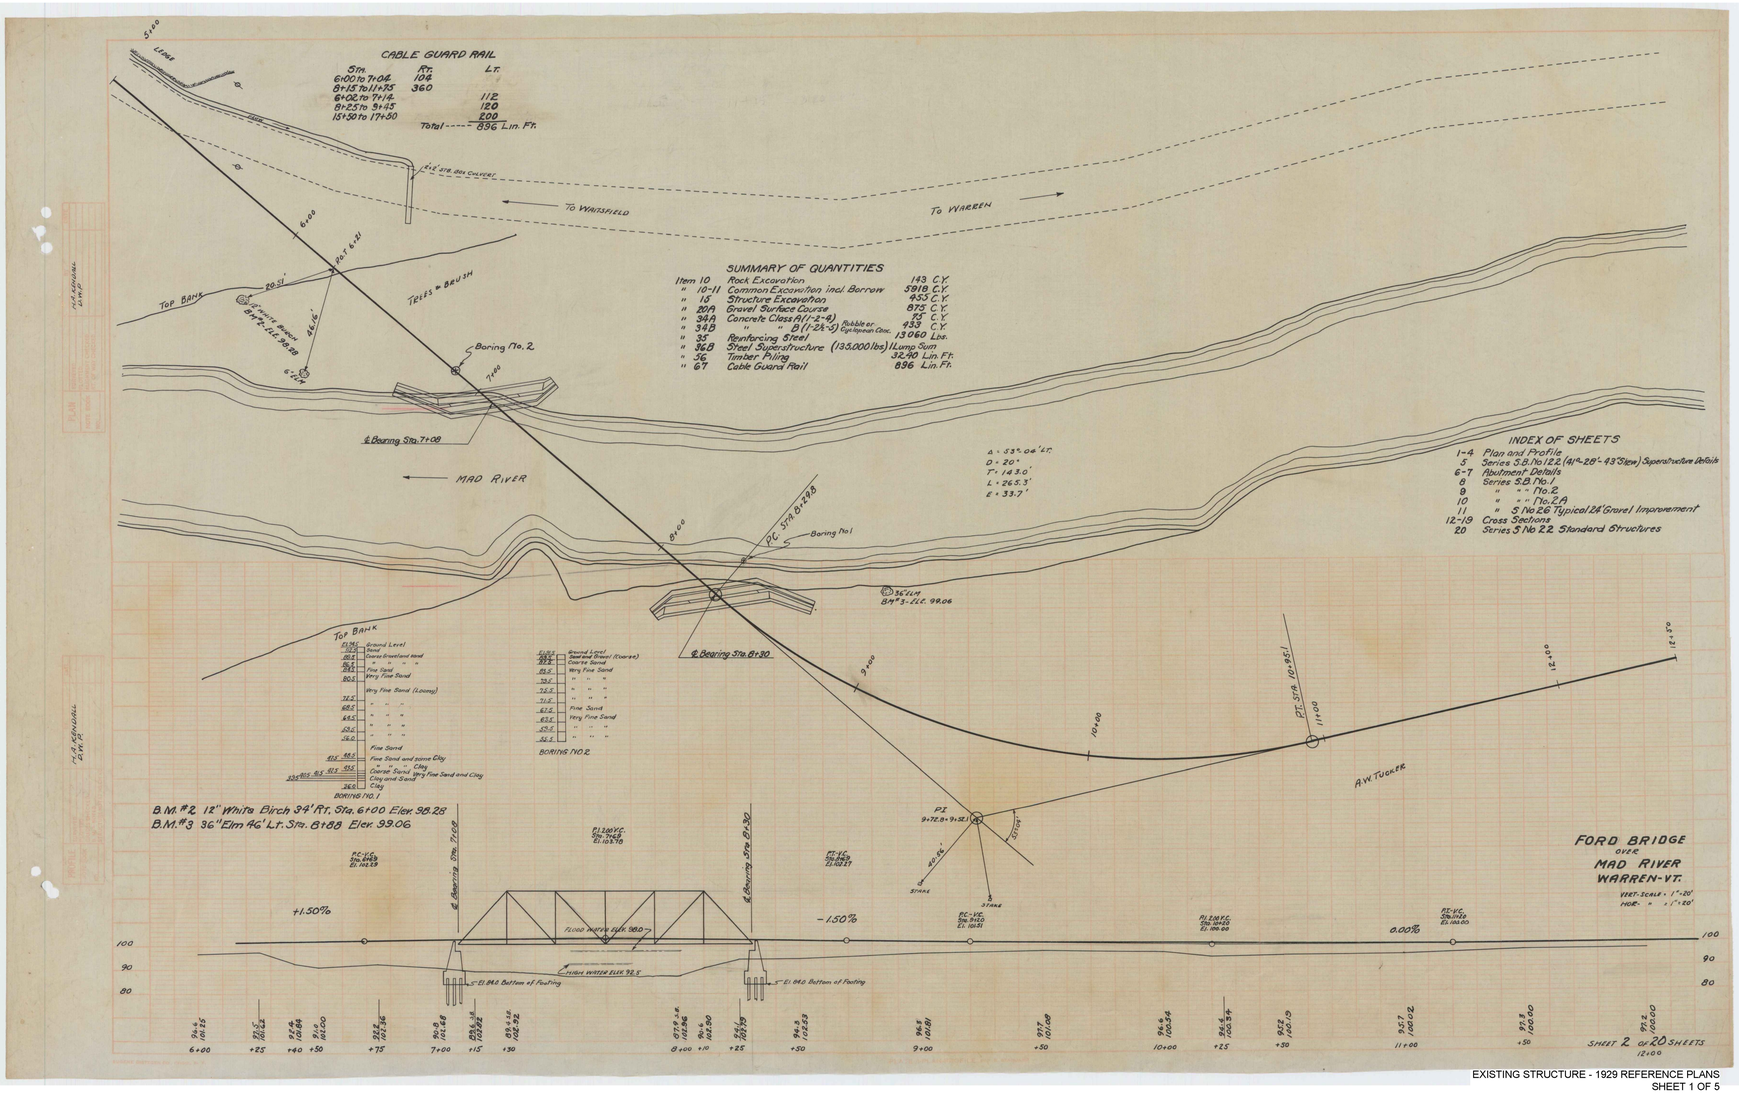

EXISTING STRUCTURE - 1929 REFERENCE PLANS
SHEET 1 OF 5