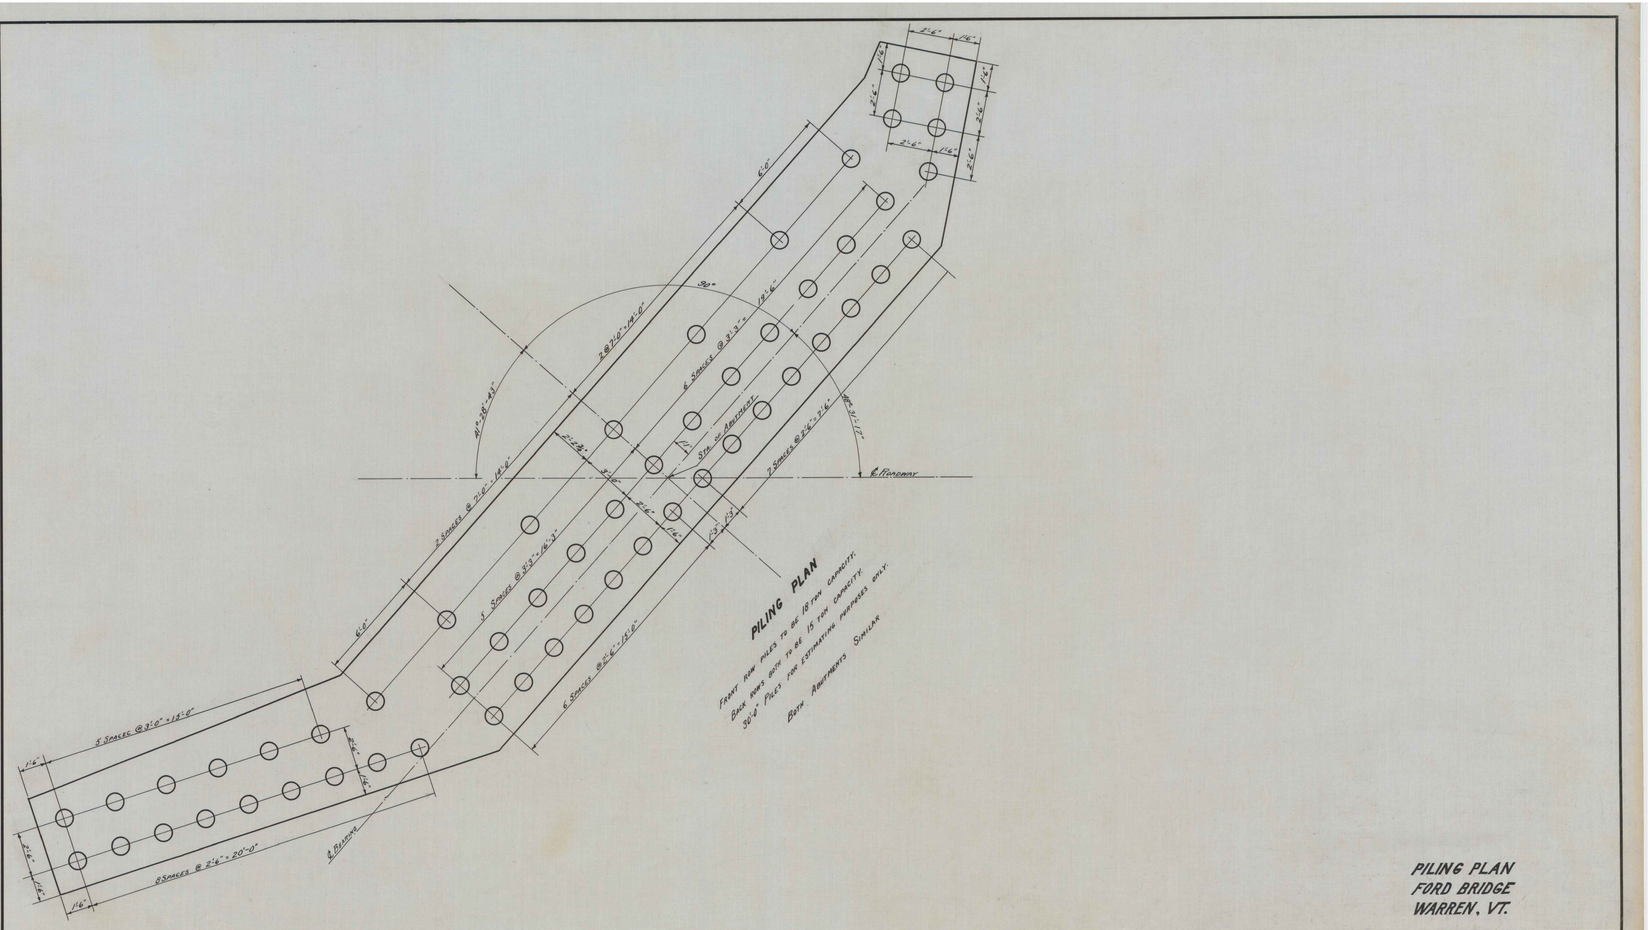

PILING PLAN
FORD BRIDGE
WARREN, VT.

Surveyed by
Designed by M.W.D.
Drawn by M.W.D.
Traced by W.G.S.
Checked by H.W.M.
Series No. Filed

EXISTING STRUCTURE - 1929 REFERNCE PLANS
SHEET 5 OF 5