Kenneth B. Keith & Associates, Inc.

PLATE 3 CROSS SECTION PLOTS Made in U.S.A.

23

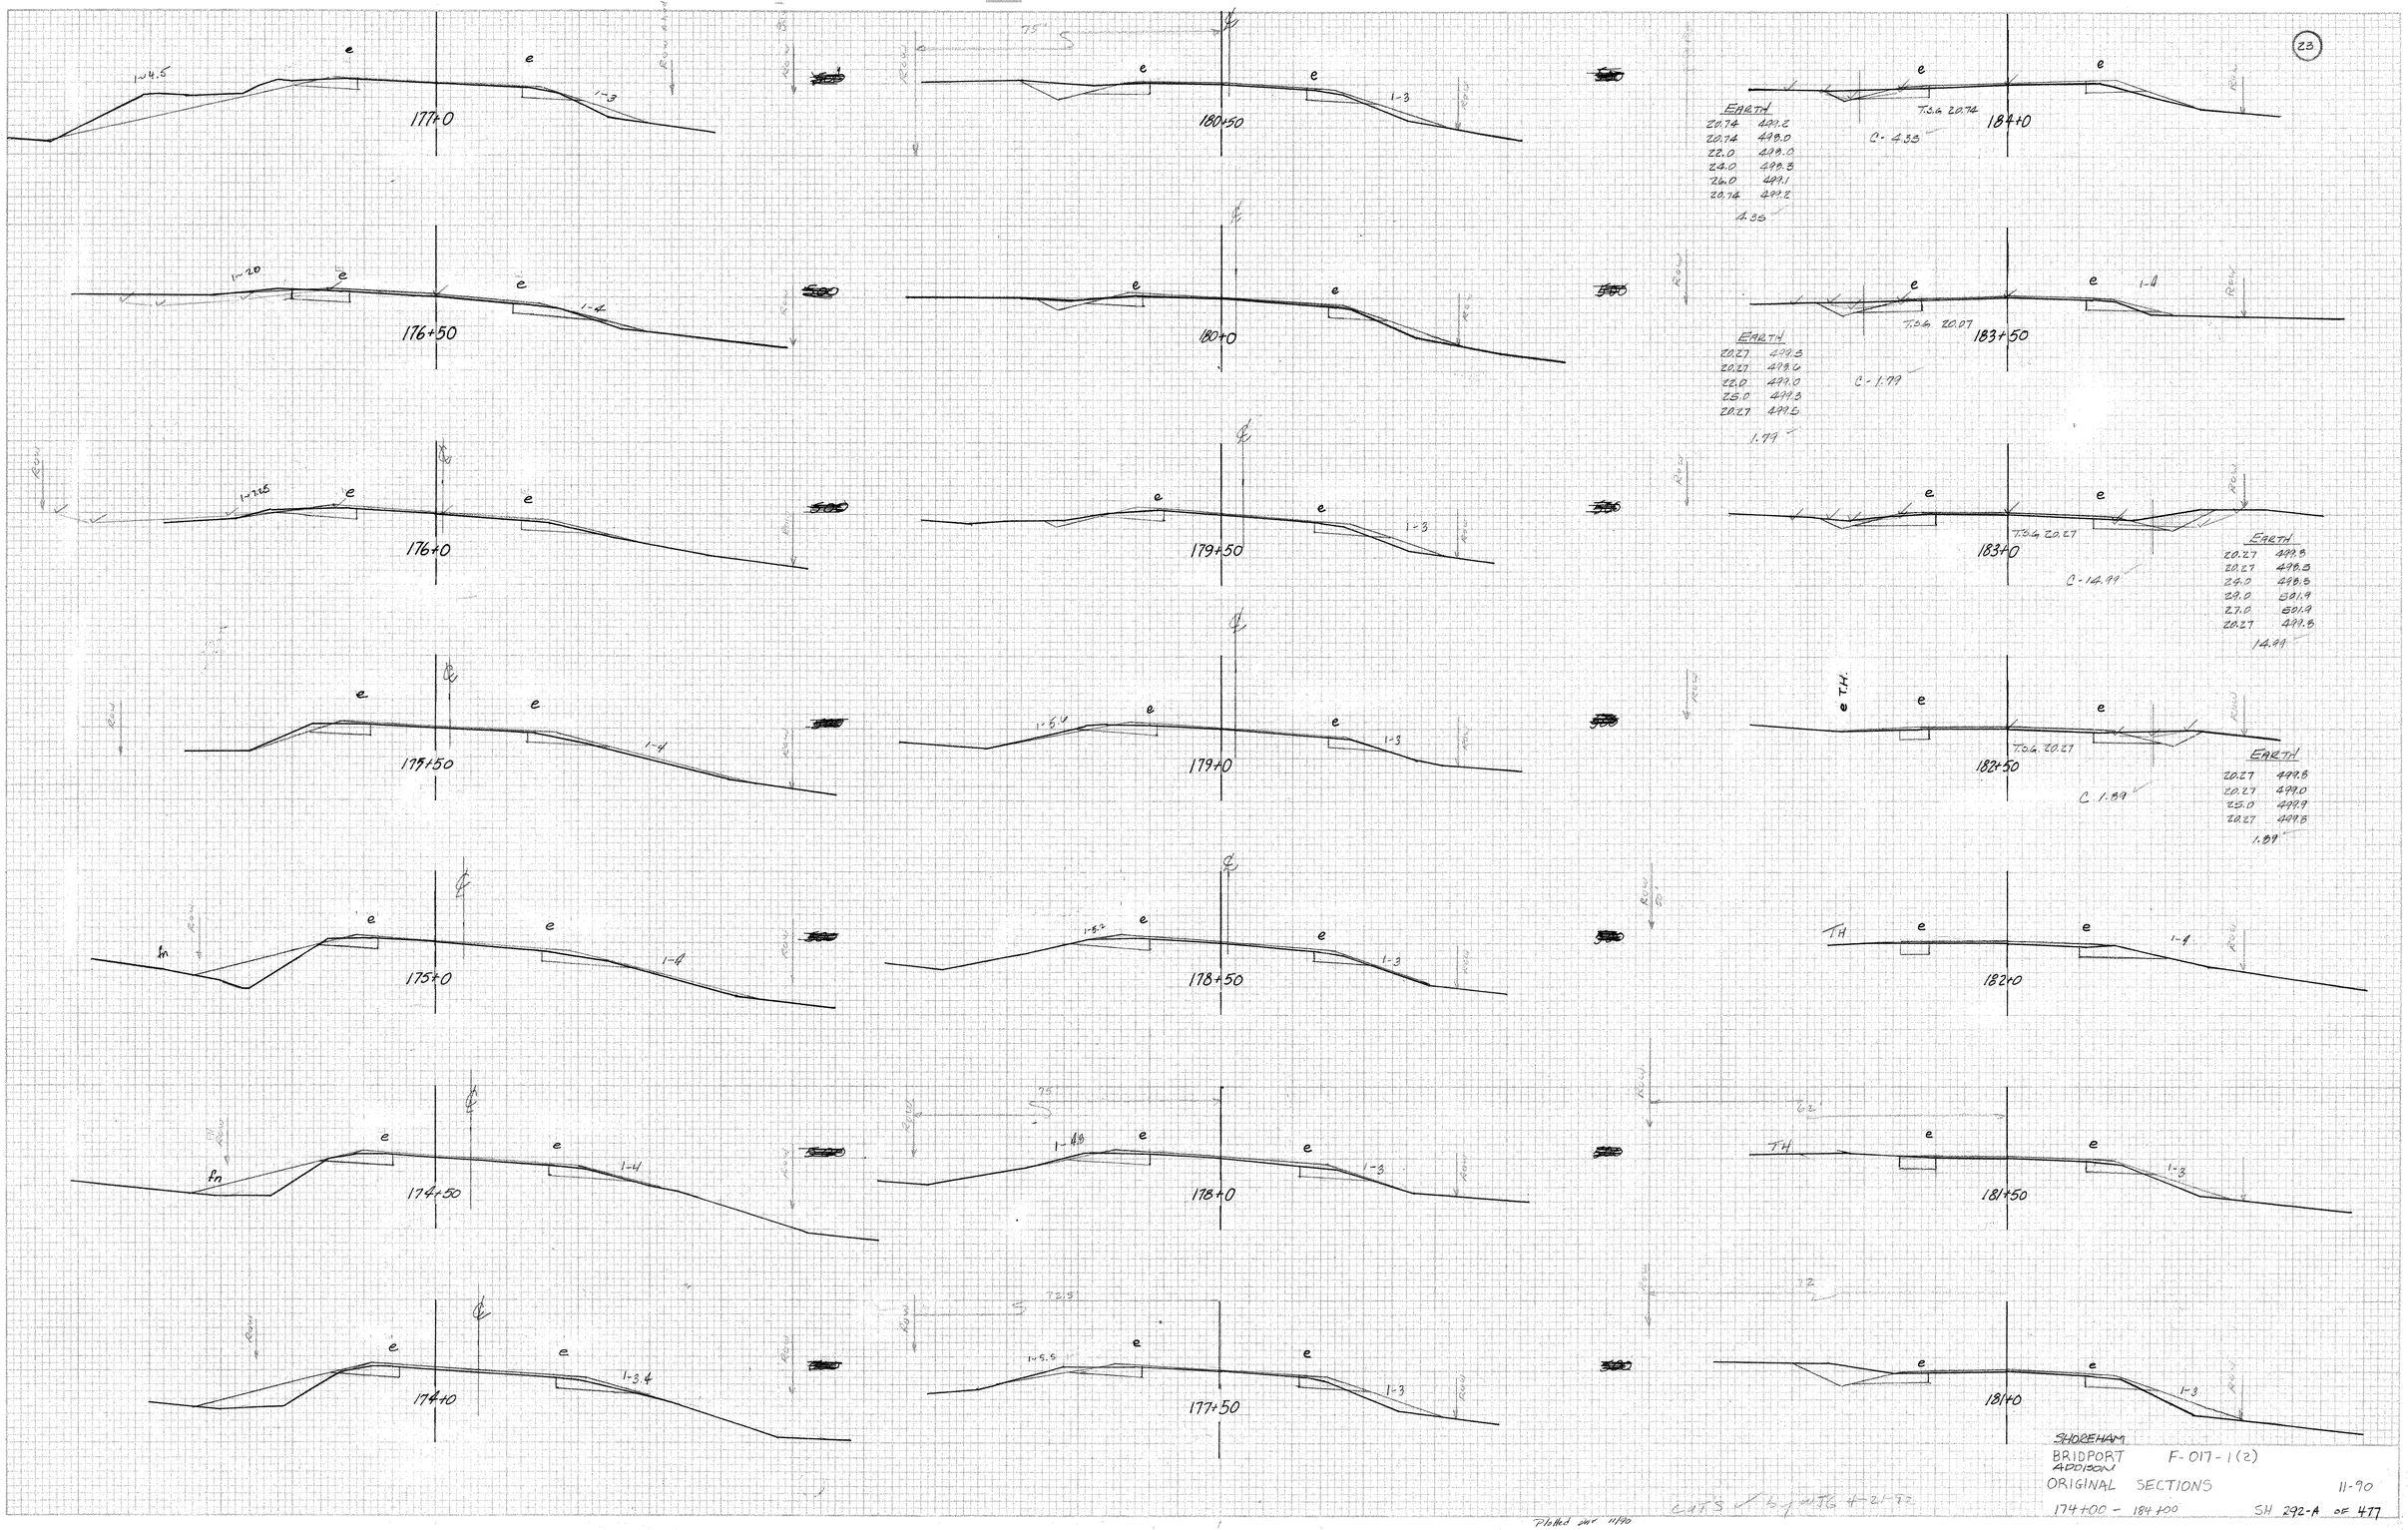

SHOREHAM
BRIDPORT F-017-1(2)
ADDISON
ORIGINAL SECTIONS 11-90
174+00 - 184+00 SH 292-A OF 477

Plotted Oct 11/90

EATS 4-21-92

NO.	DATE	BY	REVISIONS	PLANS PREPARED	VERIFIED	REVIEWED	SUBMITTED	RECOMMENDED	APPROVED

ORIGINAL PLANS PREPARED BY
VERMONT AGENCY OF TRANSPORTATION
ROAD DESIGN SECTION