STATE OF VERMONT
AGENCY OF TRANSPORTATION

TRAFFIC SIGN SUMMARY SHEET

MILEMARKER, STATION, OR SIGN NUMBER	SIGN LEGEND	SIGN DIMENSIONS EA	SIGN DIMENSIONS WIDTH (in)	SIGN DIMENSIONS HEIGHT (in)	NEW & SALVAGED SIGNS "A"	NEW & SALVAGED SIGNS "B"	NEW & SALVAGED SIGNS SALV SIGN	NEW & SALVAGED SIGNS SALV TIS	EXIST POST RETAIN	EXIST POST SALVAGE	NEW SIGN POSTS NO. OF POSTS	FLANGED CHANNEL lb/ft 1.12	FLANGED CHANNEL lb/ft 2.0	FLANGED CHANNEL lb/ft 3.0	SQUARE STEEL (in) lb/ft 1.75	SQUARE STEEL (in) lb/ft 2.0	SQUARE STEEL (in) lb/ft 2.5	ANCHOR	SLEEVE	TUBULAR ALUMINUM Ø (in) lb/ft 3.0	TUBULAR ALUMINUM Ø (in) lb/ft 4.0	TUBULAR ALUMINUM Ø (in) lb/ft 4.0 MOD	TUBULAR STEEL Ø (in) FOUND-ATION	TUBULAR STEEL Ø (in) lb/ft 3.0	TUBULAR STEEL Ø (in) lb/ft 3.5	TUBULAR STEEL Ø (in) lb/ft 4.0	TUBULAR STEEL Ø (in) lb/ft 5.0	W-SHAPE STEEL FTG. SIZE 24"	W-SHAPE STEEL FTG. SIZE 30"	W-SHAPE STEEL WEIGHT	W-SHAPE STEEL POST SIZE	SIGN FRAMED REQUIRED	REMARKS	SIGN DETAIL DETAIL ON SHEET NUMBER	SIGN DETAIL STD. SHEET NUMBER
														OPTION ITEMS																					
63+00 LT	SPEED LIMIT 40		24"	30"	5.00						1			X																			R2-1		E-142
64+75 RT	HIDDEN DRIVES		30"	30"	6.25						1			X																			VW-060		E-154
68+00 LT	HIDDEN DRIVES		30"	30"	6.25						1			X																			VW-060		E-154
68+50 RT			30"	30"	6.25						1			X																			W2-2M		E-155
75+65 LT	LEGAL LOAD LIMIT 24,000 POUNDS		24"	30"	5.00						1			X																			VR-017		E-141
76+30 LT	SPEED LIMIT 40		24"	30"	5.00						1			X																			R2-1		E-142

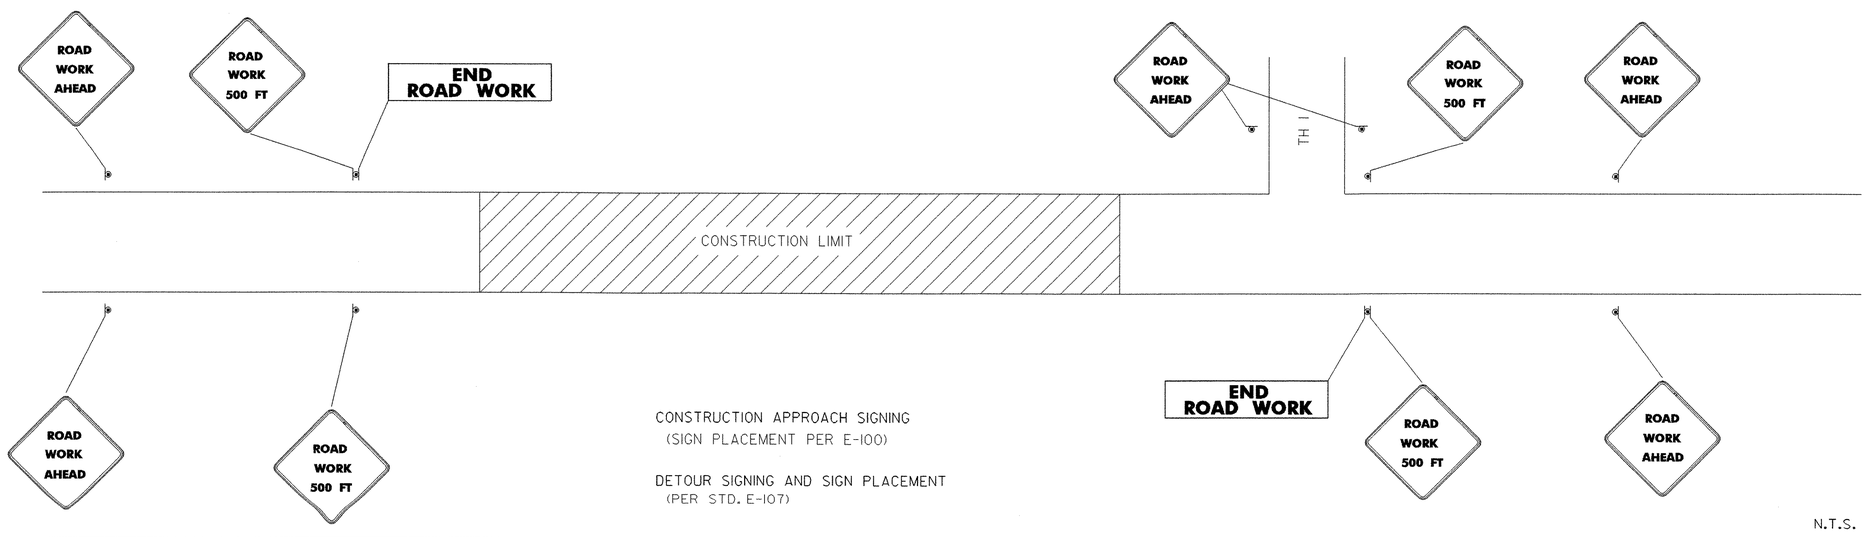

CONSTRUCTION APPROACH SIGNING
(SIGN PLACEMENT PER E-100)

DETOUR SIGNING AND SIGN PLACEMENT
(PER STD. E-107)

N.T.S.

FINAL POST LENGTHS ARE TO BE DETERMINED IN THE FIELD. POST SIZES ARE COMPUTED BASED ON INFORMATION FURNISHED ON THE STANDARD SHEETS AND THE TRAFFIC & SAFETY DIVISION'S "SIGN POST DESIGN GUIDELINE."

							FT	FT	FT	FT	FT	FT		EA	LB	LB	LB		LB	LB	LB	LB							
									88																				
TOTALS	SF 33.75	SF	EA.	SF			FT 88			FT					LB			EA.	LB				EA.	EA.	LB				

DE039TSS.I

PROJECT NAME: WOODFORD
PROJECT NUMBER: BHF 010-1(29)

FILE NAME: /84e039/structures/de039frm.dgn
PROJECT LEADER: PORTALUPI
DESIGNED BY:
TRAFFIC SIGN SUMMARY HALF SHEET

PLOT DATE: 03-OCT-2005
DRAWN BY: GRAW
CHECKED BY: EVANS-MONGEON
SHEET 43 OF 106