PLAN	DATE
NOTE BOOK	BY
NO.	SURVEYED
	ALIGNMENT CHECKED
	RT. OF WAY CHECKED

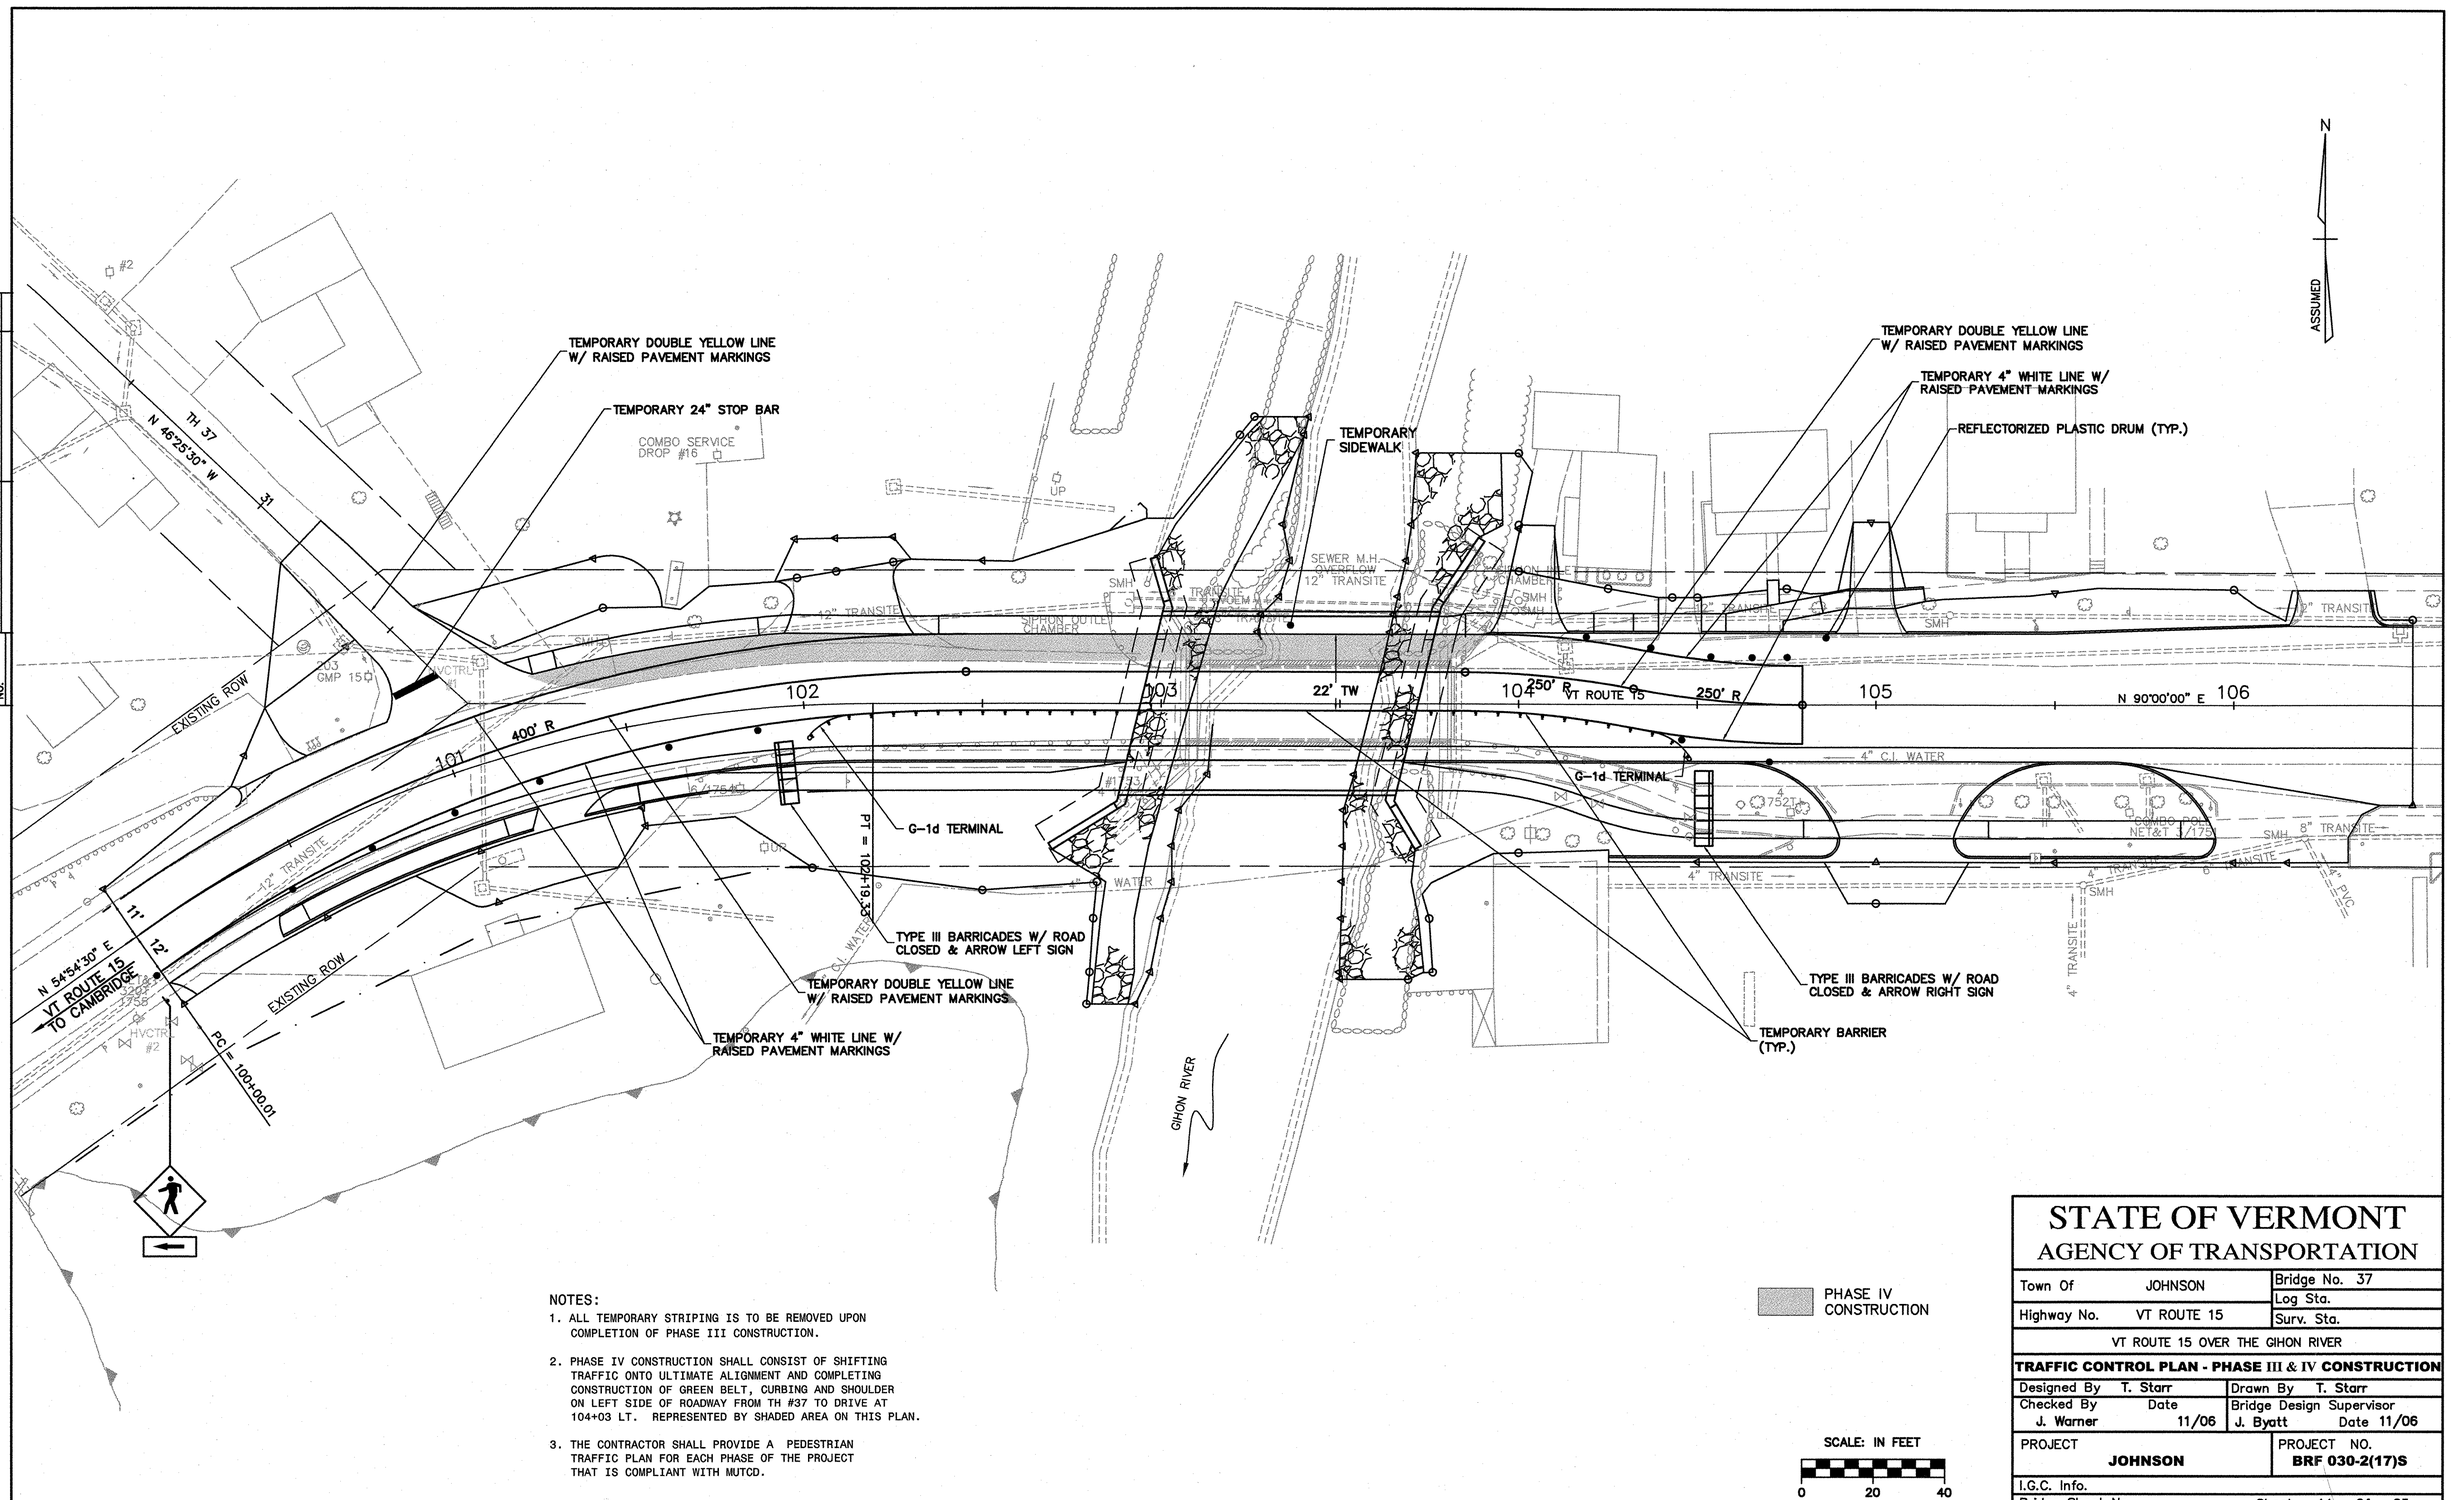

NOTES:

1. ALL TEMPORARY STRIPING IS TO BE REMOVED UPON COMPLETION OF PHASE III CONSTRUCTION.
2. PHASE IV CONSTRUCTION SHALL CONSIST OF SHIFTING TRAFFIC ONTO ULTIMATE ALIGNMENT AND COMPLETING CONSTRUCTION OF GREEN BELT, CURBING AND SHOULDER ON LEFT SIDE OF ROADWAY FROM TH #37 TO DRIVE AT 104+03 LT. REPRESENTED BY SHADED AREA ON THIS PLAN.
3. THE CONTRACTOR SHALL PROVIDE A PEDESTRIAN TRAFFIC PLAN FOR EACH PHASE OF THE PROJECT THAT IS COMPLIANT WITH MUTCD.

PHASE IV CONSTRUCTION

SCALE: IN FEET

0 20 40

STATE OF VERMONT
AGENCY OF TRANSPORTATION

Town Of JOHNSON	Bridge No. 37
	Log Sta.
Highway No. VT ROUTE 15	Surv. Sta.

VT ROUTE 15 OVER THE GIHON RIVER

TRAFFIC CONTROL PLAN - PHASE III & IV CONSTRUCTION

Designed By T. Starr	Drawn By T. Starr
Checked By J. Warner Date 11/06	Bridge Design Supervisor J. Byatt Date 11/06
PROJECT JOHNSON	PROJECT NO. BRF 030-2(17)S
I.G.C. Info.	
Bridge Sheet No.	Sheet 44 Of 85