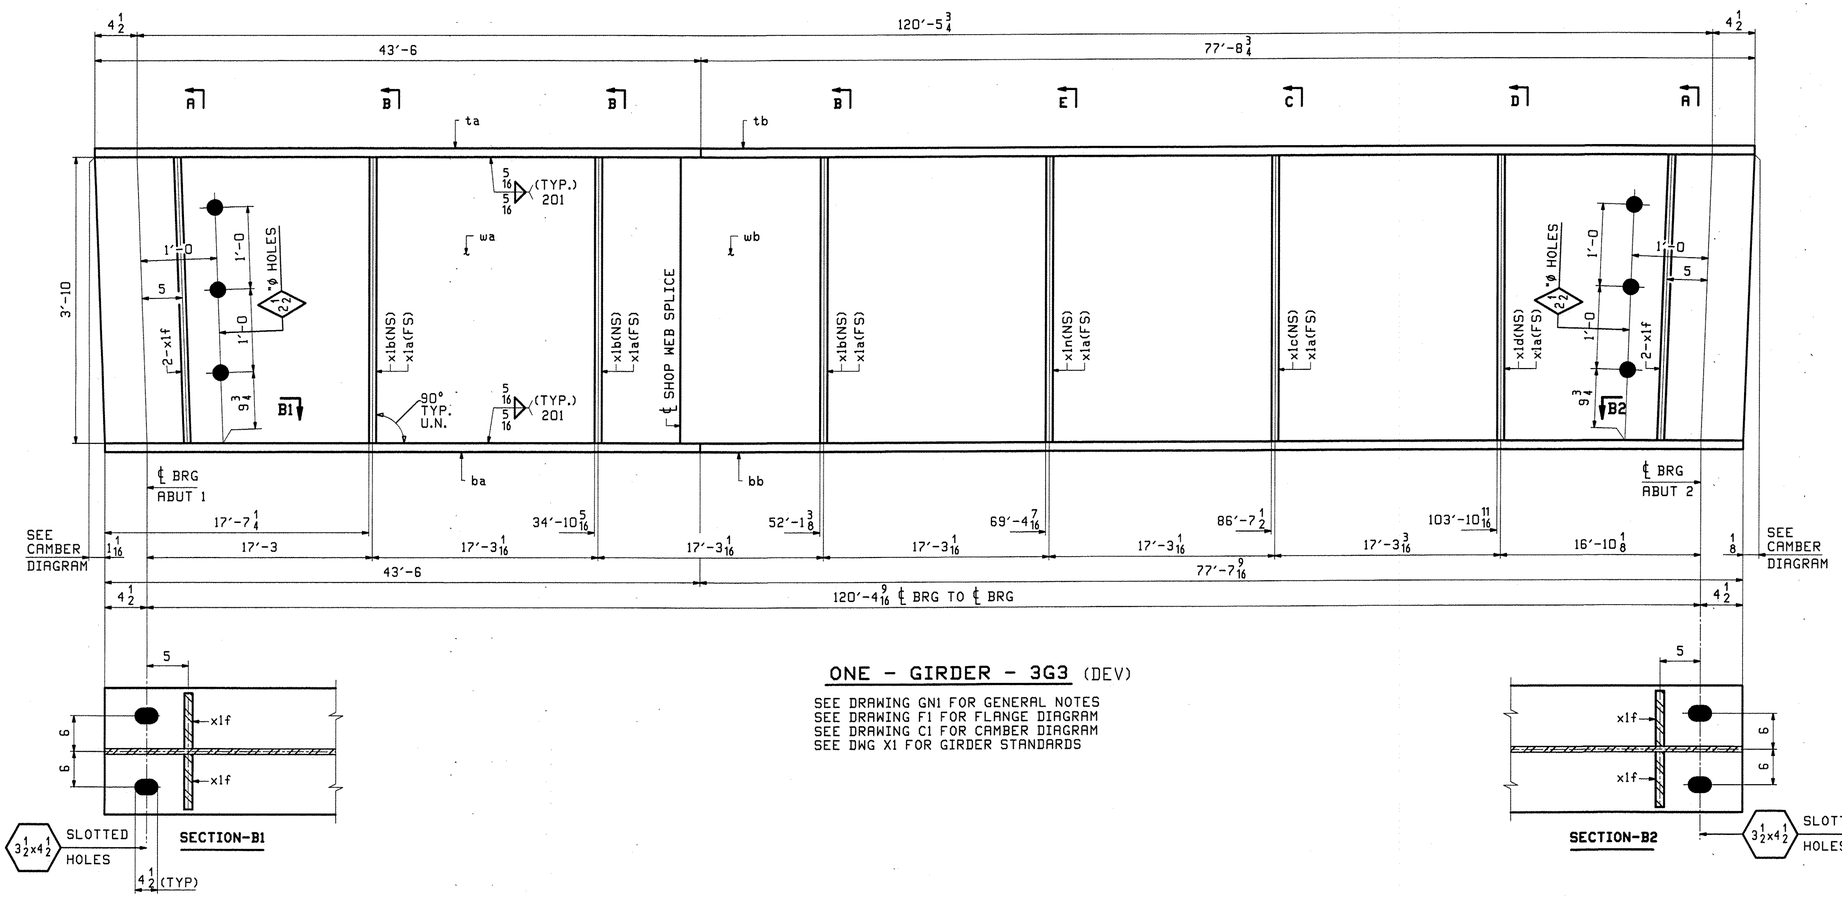

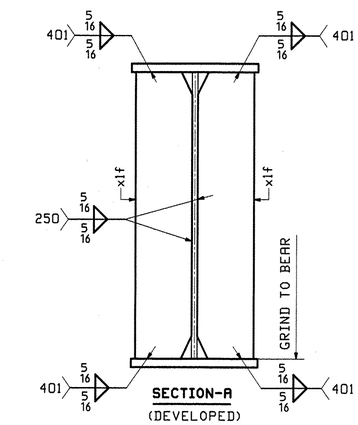

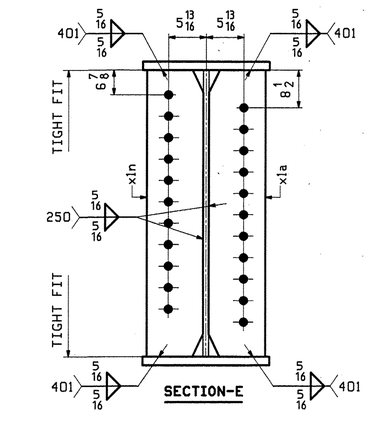

ONE - GIRDER - 3G3 (DEV)

SEE DRAWING GN1 FOR GENERAL NOTES
SEE DRAWING F1 FOR FLANGE DIAGRAM
SEE DRAWING C1 FOR CAMBER DIAGRAM
SEE DWG X1 FOR GIRDER STANDARDS

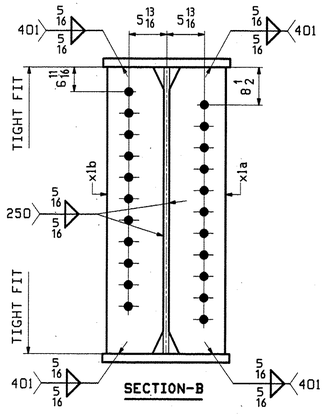

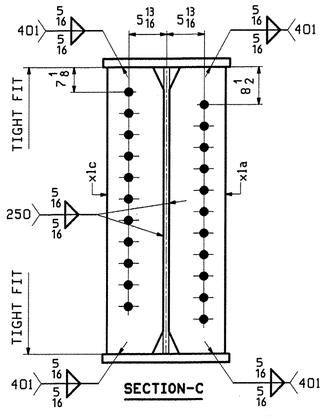

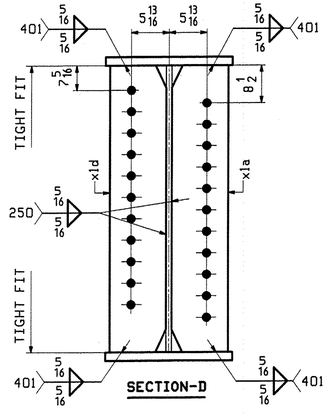

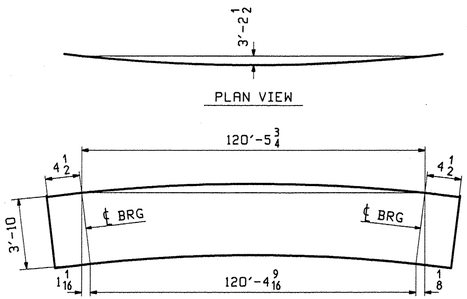

DEV. ORIENTATION DIAGRAM

ABM INFO PAGE	ABM INFO LINE	SHIP MARK	QTY	MARK	MATERIAL	LENGTH FT	LENGTH INCHES	REMARKS	WT	PROCUREMENT NOTES
		3G3	1		GIRDER				28417	
2	L		1	wa	PL 5/8x46	41	7 1/8	M270-50W T2		
1	Y		1	wb	PL 5/8x46	79	8 1/16	M270-50W T2		
3	E		1	ta	PL 7/8x18	43	6			
2	S		1	tb	PL 7/8x18	77	8 3/4			
1	S		1	ba	PL 1 1/4x18	43	6	M270-50W T2		
1	N		1	bb	PL 1 1/4x18	77	7 9/16	M270-50W T2		
4	B		6	x1a	PL 1/2x7 1/2	3	10	M270-50W T2		
4	B		3	x1b	PL 1/2x7 1/2	3	10	M270-50W T2		
4	B		1	x1c	PL 1/2x7 1/2	3	10	M270-50W T2		
4	B		1	x1d	PL 1/2x7 1/2	3	10	M270-50W T2		
4	C		4	x1f	PL 1/2x7 1/2	3	10	(MIE) M270-50W T2		
4	B		1	x1n	PL 1/2x7 1/2	3	10	M270-50W T2		

REV.	DATE	REMARKS	DWN	CHK	APVL	SHOP
0					DEC 9 2010	

MATERIAL:	SURFACE PREP. & PAINT:	HOLES:	SHOP BOLTS:
M270-GR50W (U.N)	SSPC-SP6	15/16" ø (U.N)	N/A

DESCRIPTION: GIRDER 3G3

CASCO BAY STEEL STRUCTURES, INC.
75 SPRING HILL ROAD SACO, MAINE 04072
PHONE (207) 282-7360 FAX. (207) 282-1179

TENSOR 3030

STRUCTURE: VT 103 over Middle Branch Williams Rv. Bridge 9 CHESTER County of Windsor		DRAWN: TG	DATE: 11/19
		CHKD: DO	DATE: 11/30
LOCATION: Town of Chester		JOB NO. 476	DWG NO. 3
PROJ NO. BRF 025-1(37)			REV. △
CUSTOMER: Cold River Bridges			

RECEIVED
AGENCY OF TRANSPORTATION
ELC DIVISION
DEC 14 2010
RESUBMIT APPROVED As Noted
BY: CPW DATE 12/30/10

Fri, Dec 3, 2010 03:02:49 PM //server/jobs/2030/3 1 Rev0