PROPOSED GRANITE BOLLARD AND CHAIN FENCE
PROPOSED ORNAMENTAL STREET LIGHT
PROPOSED STREET LIGHT WITH LUMINAIRE BY GMP
PROPOSED SIGNAL POLE WITH LUMINAIRE
PROPOSED TRASH RECEPTACLE
PROPOSED PARKING METER
PROPOSED TREE LOCATION
4' x 5' PROPOSED TREE PIT
PROPOSED FIRE HYDRANT

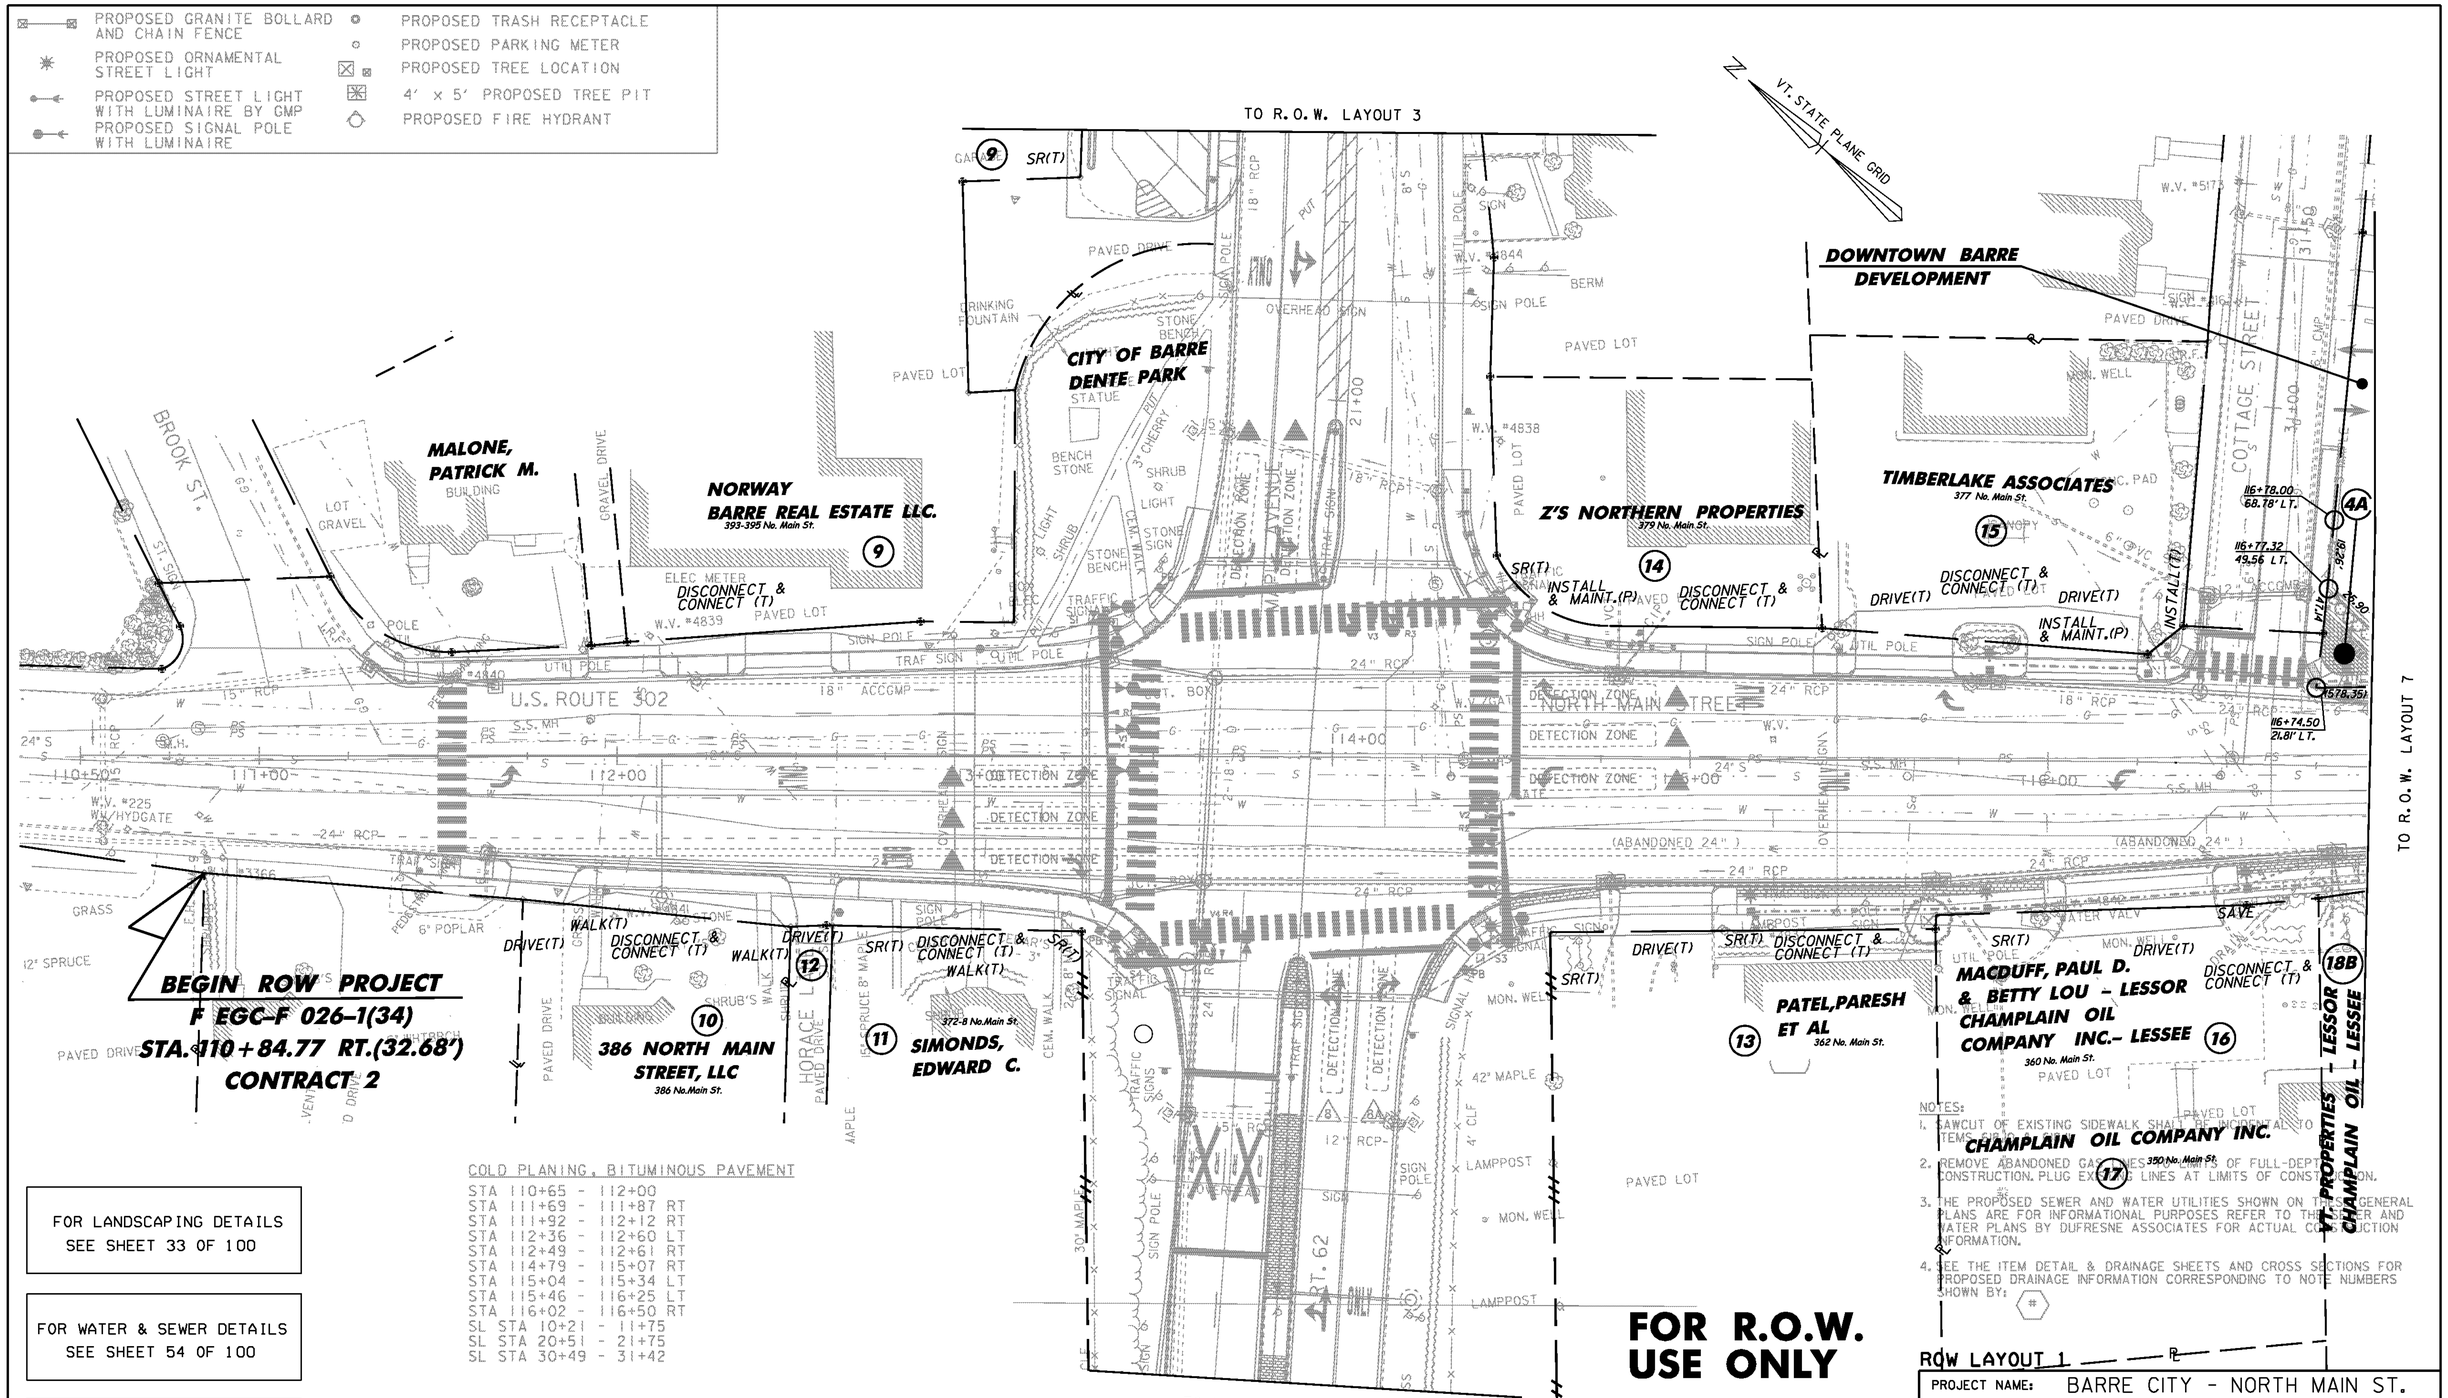

COLD PLANING, BITUMINOUS PAVEMENT

STA 110+65 - 112+00
STA 111+69 - 111+87 RT
STA 111+92 - 112+12 RT
STA 112+36 - 112+60 LT
STA 112+49 - 112+61 RT
STA 114+79 - 115+07 RT
STA 115+04 - 115+34 LT
STA 115+46 - 116+25 LT
STA 116+02 - 116+50 RT
SL STA 10+21 - 11+75
SL STA 20+51 - 21+75
SL STA 30+49 - 31+42

NOTES:

1. SAWCUT OF EXISTING SIDEWALK SHALL BE INCIDENTAL TO ITEMS [illegible]
2. REMOVE ABANDONED GAS LINES [illegible] LIMITS OF FULL-DEPTH CONSTRUCTION. PLUG EXISTING LINES AT LIMITS OF CONSTRUCTION.
3. THE PROPOSED SEWER AND WATER UTILITIES SHOWN ON THE GENERAL PLANS ARE FOR INFORMATIONAL PURPOSES REFER TO THE SEWER AND WATER PLANS BY DUFRESNE ASSOCIATES FOR ACTUAL CONSTRUCTION INFORMATION.
4. SEE THE ITEM DETAIL & DRAINAGE SHEETS AND CROSS SECTIONS FOR PROPOSED DRAINAGE INFORMATION CORRESPONDING TO NOTE NUMBERS SHOWN BY: #

FOR LANDSCAPING DETAILS SEE SHEET 33 OF 100

FOR WATER & SEWER DETAILS SEE SHEET 54 OF 100

FOR LIGHTING AND POWER DETAILS SEE SHEET 25 OF 100

ROW LAYOUT 1

VHB Vanasse Hangen Brustlin, Inc.

PROJECT NAME:	BARRE CITY - NORTH MAIN ST.
PROJECT NUMBER:	F EGC-F 026-1(34) - CONTRACT 2

FILE NAME: z85b010bdr cp	PLOT DATE: 04-MAR-2011
PROJECT LEADER: G. BAKOS	DRAWN BY: D. PECK
DESIGNED BY: D. PECK	CHECKED BY:
ROW SHEET 86 OF 100	SHEET 214 OF 339