Temp. 4" White Line
Edgelines Rt.-As Shown
Centerlines (Dashed) As Shown

Temp. 4" Yellow Line
Edgelines Lt.-As Shown

Durable 4" White Line
Lane Line @ Intersection-As Shown

Durable 4" Yellow Line
Painted Island @ Intersection

Durable 24" Stop Bars
U.S. 7 Intersection-As Shown

Painted Curb
Ends Of Islands-As Shown
(See Detail Sheet)

Durable 8" White Line
Gore Area As Shown
(See Detail Sheet)

Durable Arrow Markings
Lane Line-As Shown

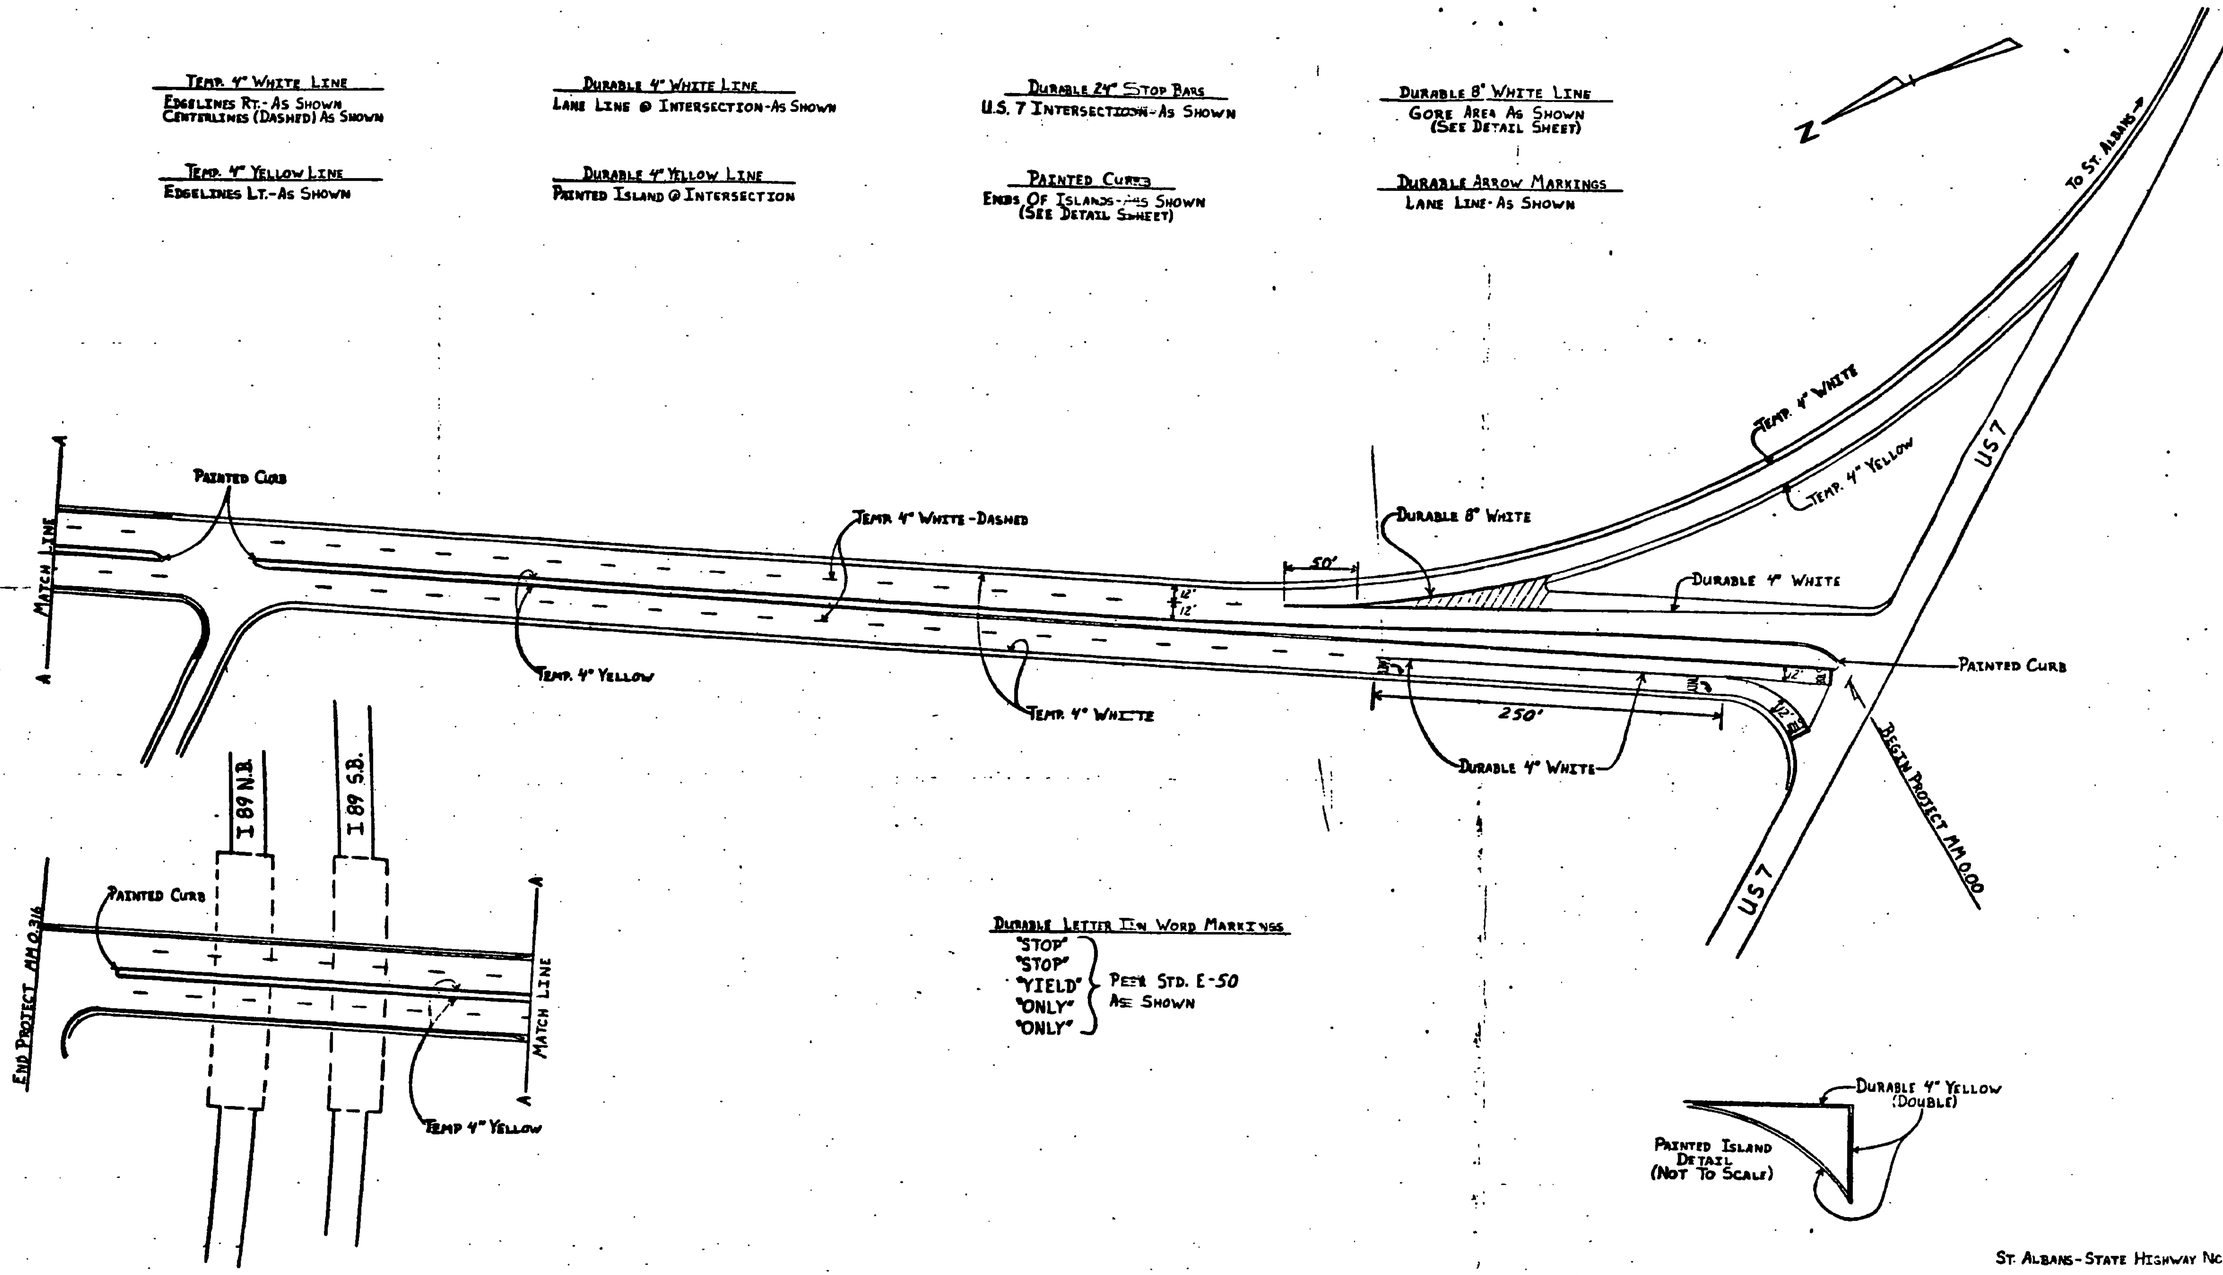

Durable Letter Or Word Markings
"STOP"
"STOP"
"YIELD"
"ONLY"
"ONLY"
} Per Std. E-50 As Shown

Scale 1" = 50'

SHEET 29 OF 52

DATUM
VERTICAL
HORIZONTAL

St. Albans-State Highway No

Surveyed By		Date
Drawn By	J.L.R.	Date
Traced By	J.L.R.	Date

St. Albans VT. 207
Proj. RS No. 0297(7)
Sheet Of