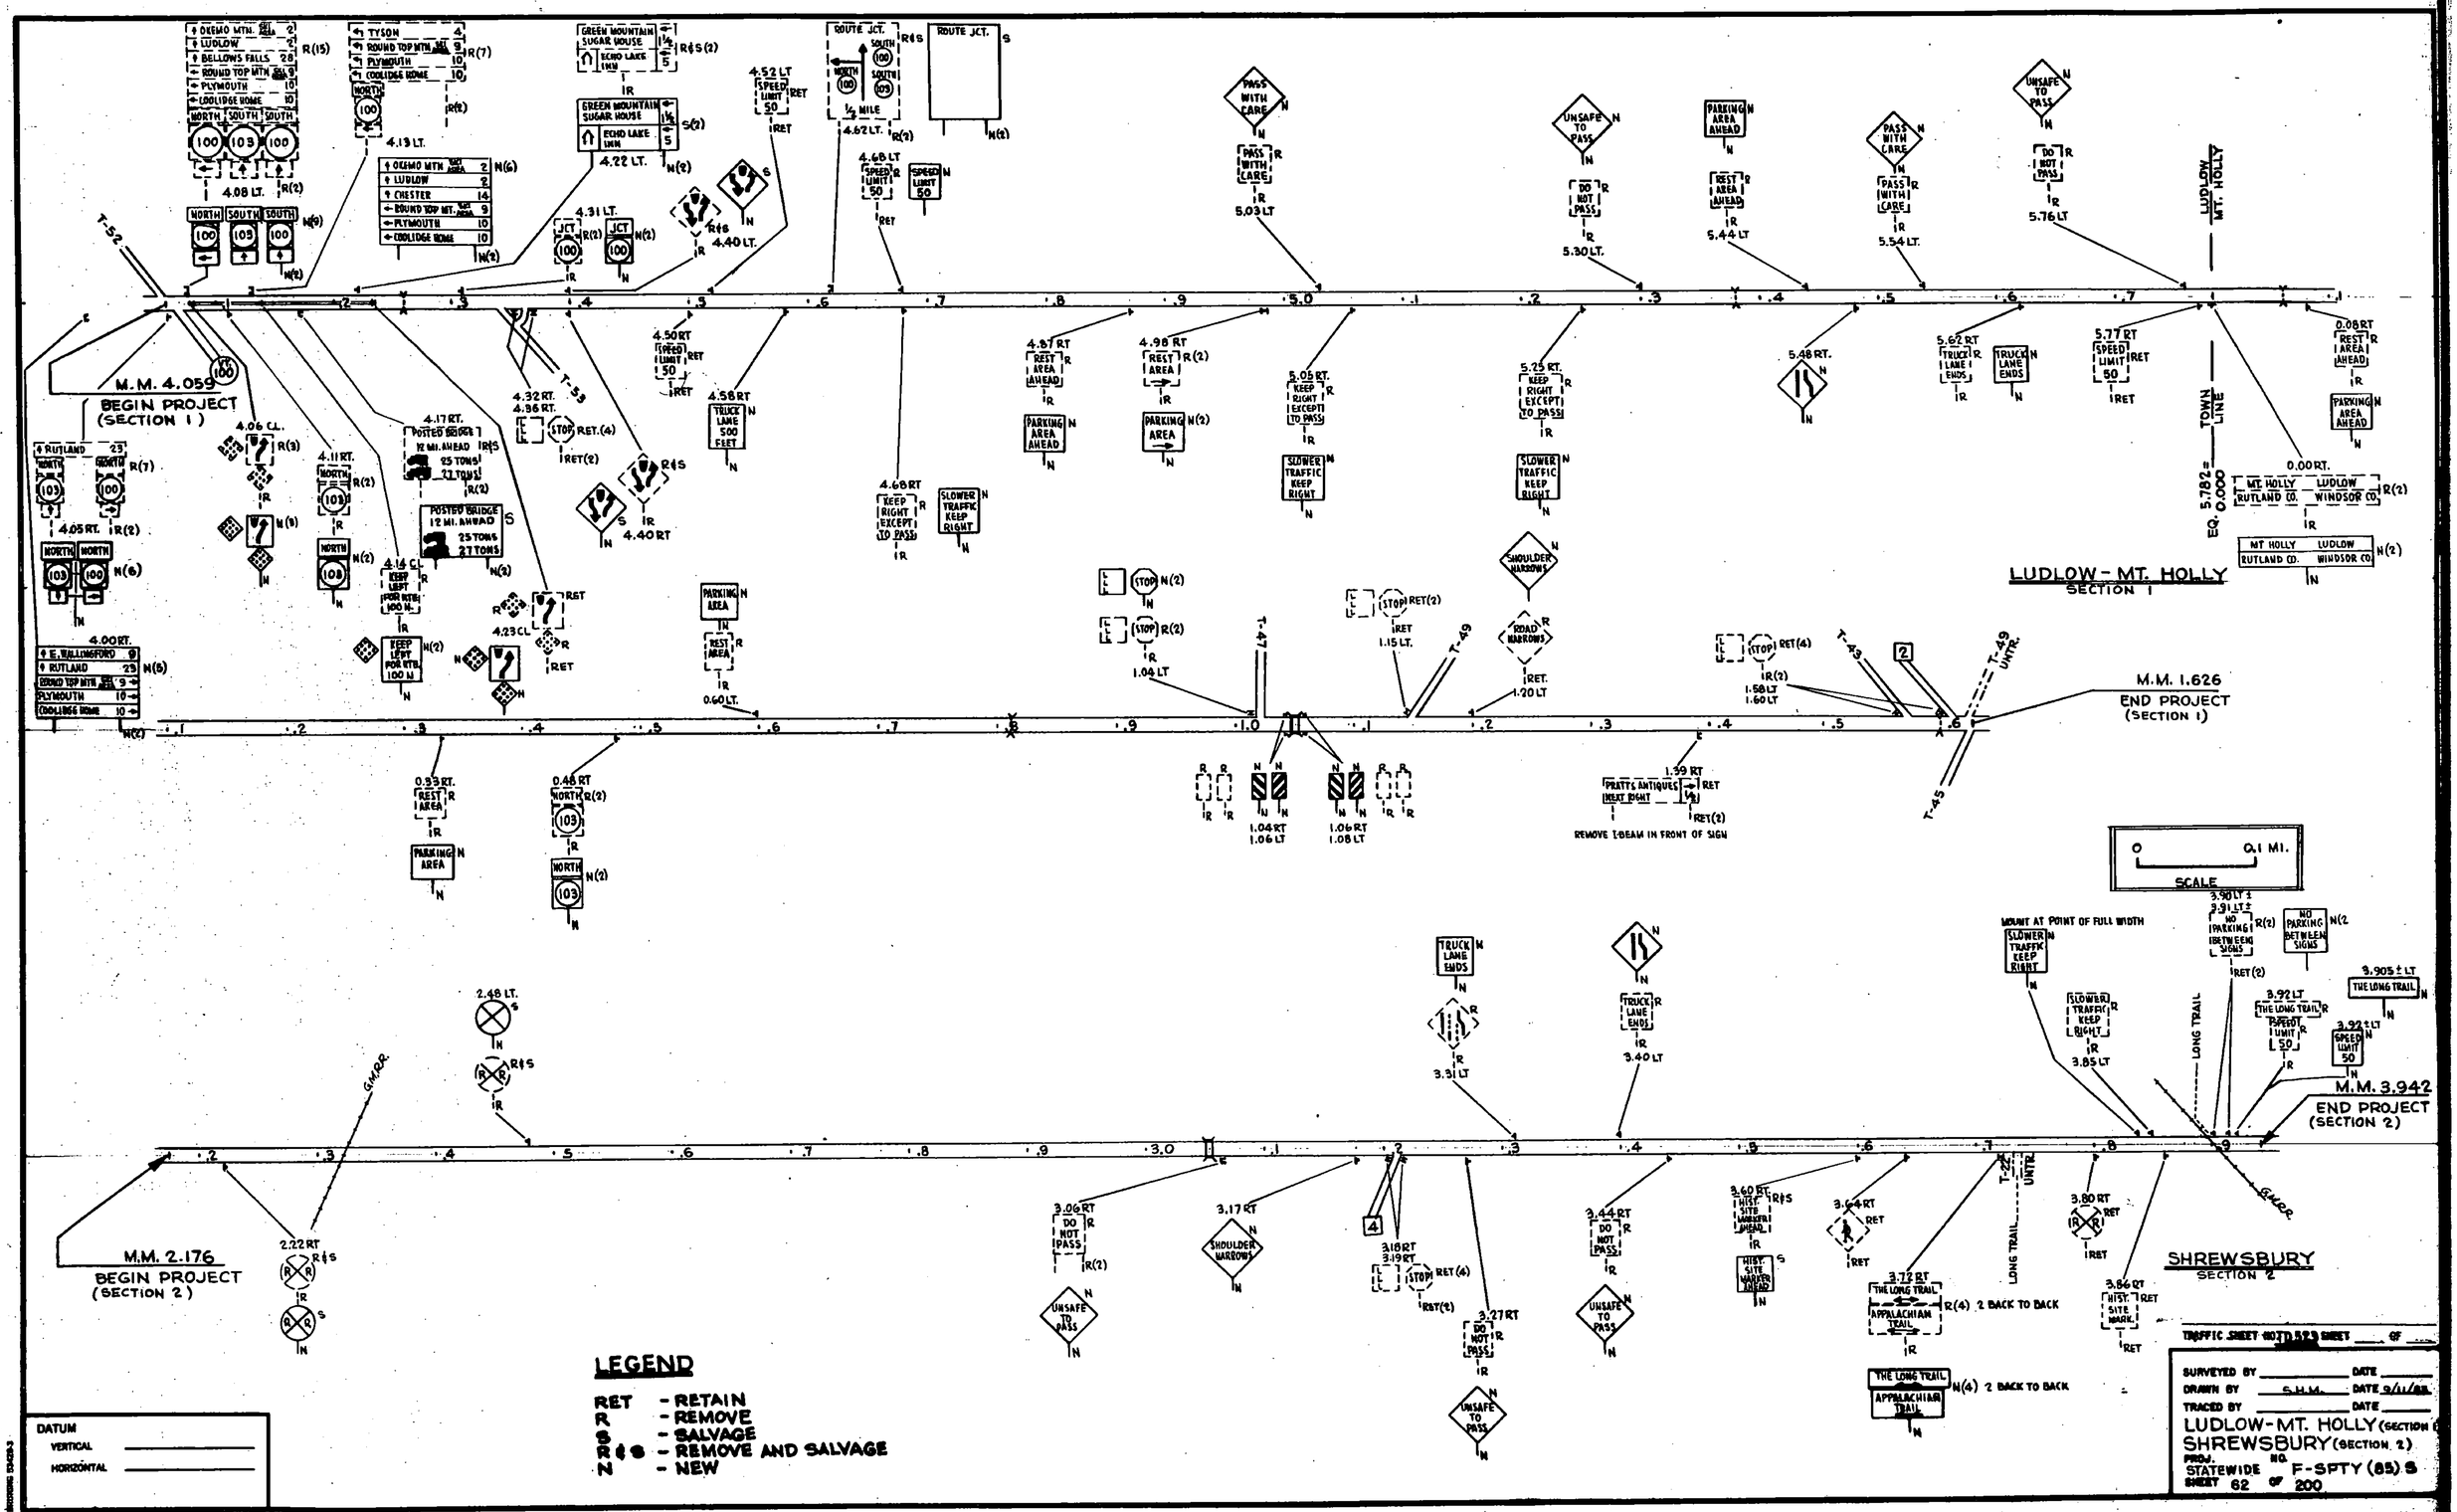
M.M. 4.059
BEGIN PROJECT
(SECTION 1)
LUDLOW - MT. HOLLY
SECTION 1
M.M. 1.626
END PROJECT
(SECTION 1)
M.M. 2.176
BEGIN PROJECT
(SECTION 2)
SHREWSBURY
SECTION 2
M.M. 3.942
END PROJECT
(SECTION 2)
LUDLOW
MT. HOLLY
TOWN LINE
EQ. 5.782 = 0.000
SCALE
0
0.1 MI.
LONG TRAIL
G.M.&R.
LEGEND
RET - RETAIN
R - REMOVE
S - SALVAGE
R & S - REMOVE AND SALVAGE
N - NEW
DATUM
VERTICAL
HORIZONTAL
TRAFFIC SHEET NO. TD-529 SHEET ___ OF ___
SURVEYED BY
DATE
DRAWN BY S.H.M.
DATE 9/11/88
TRACED BY
DATE
LUDLOW-MT. HOLLY (SECTION 1)
SHREWSBURY (SECTION 2)
PROJ. NO. F-SPTY (85) S
STATEWIDE
SHEET 62 OF 200