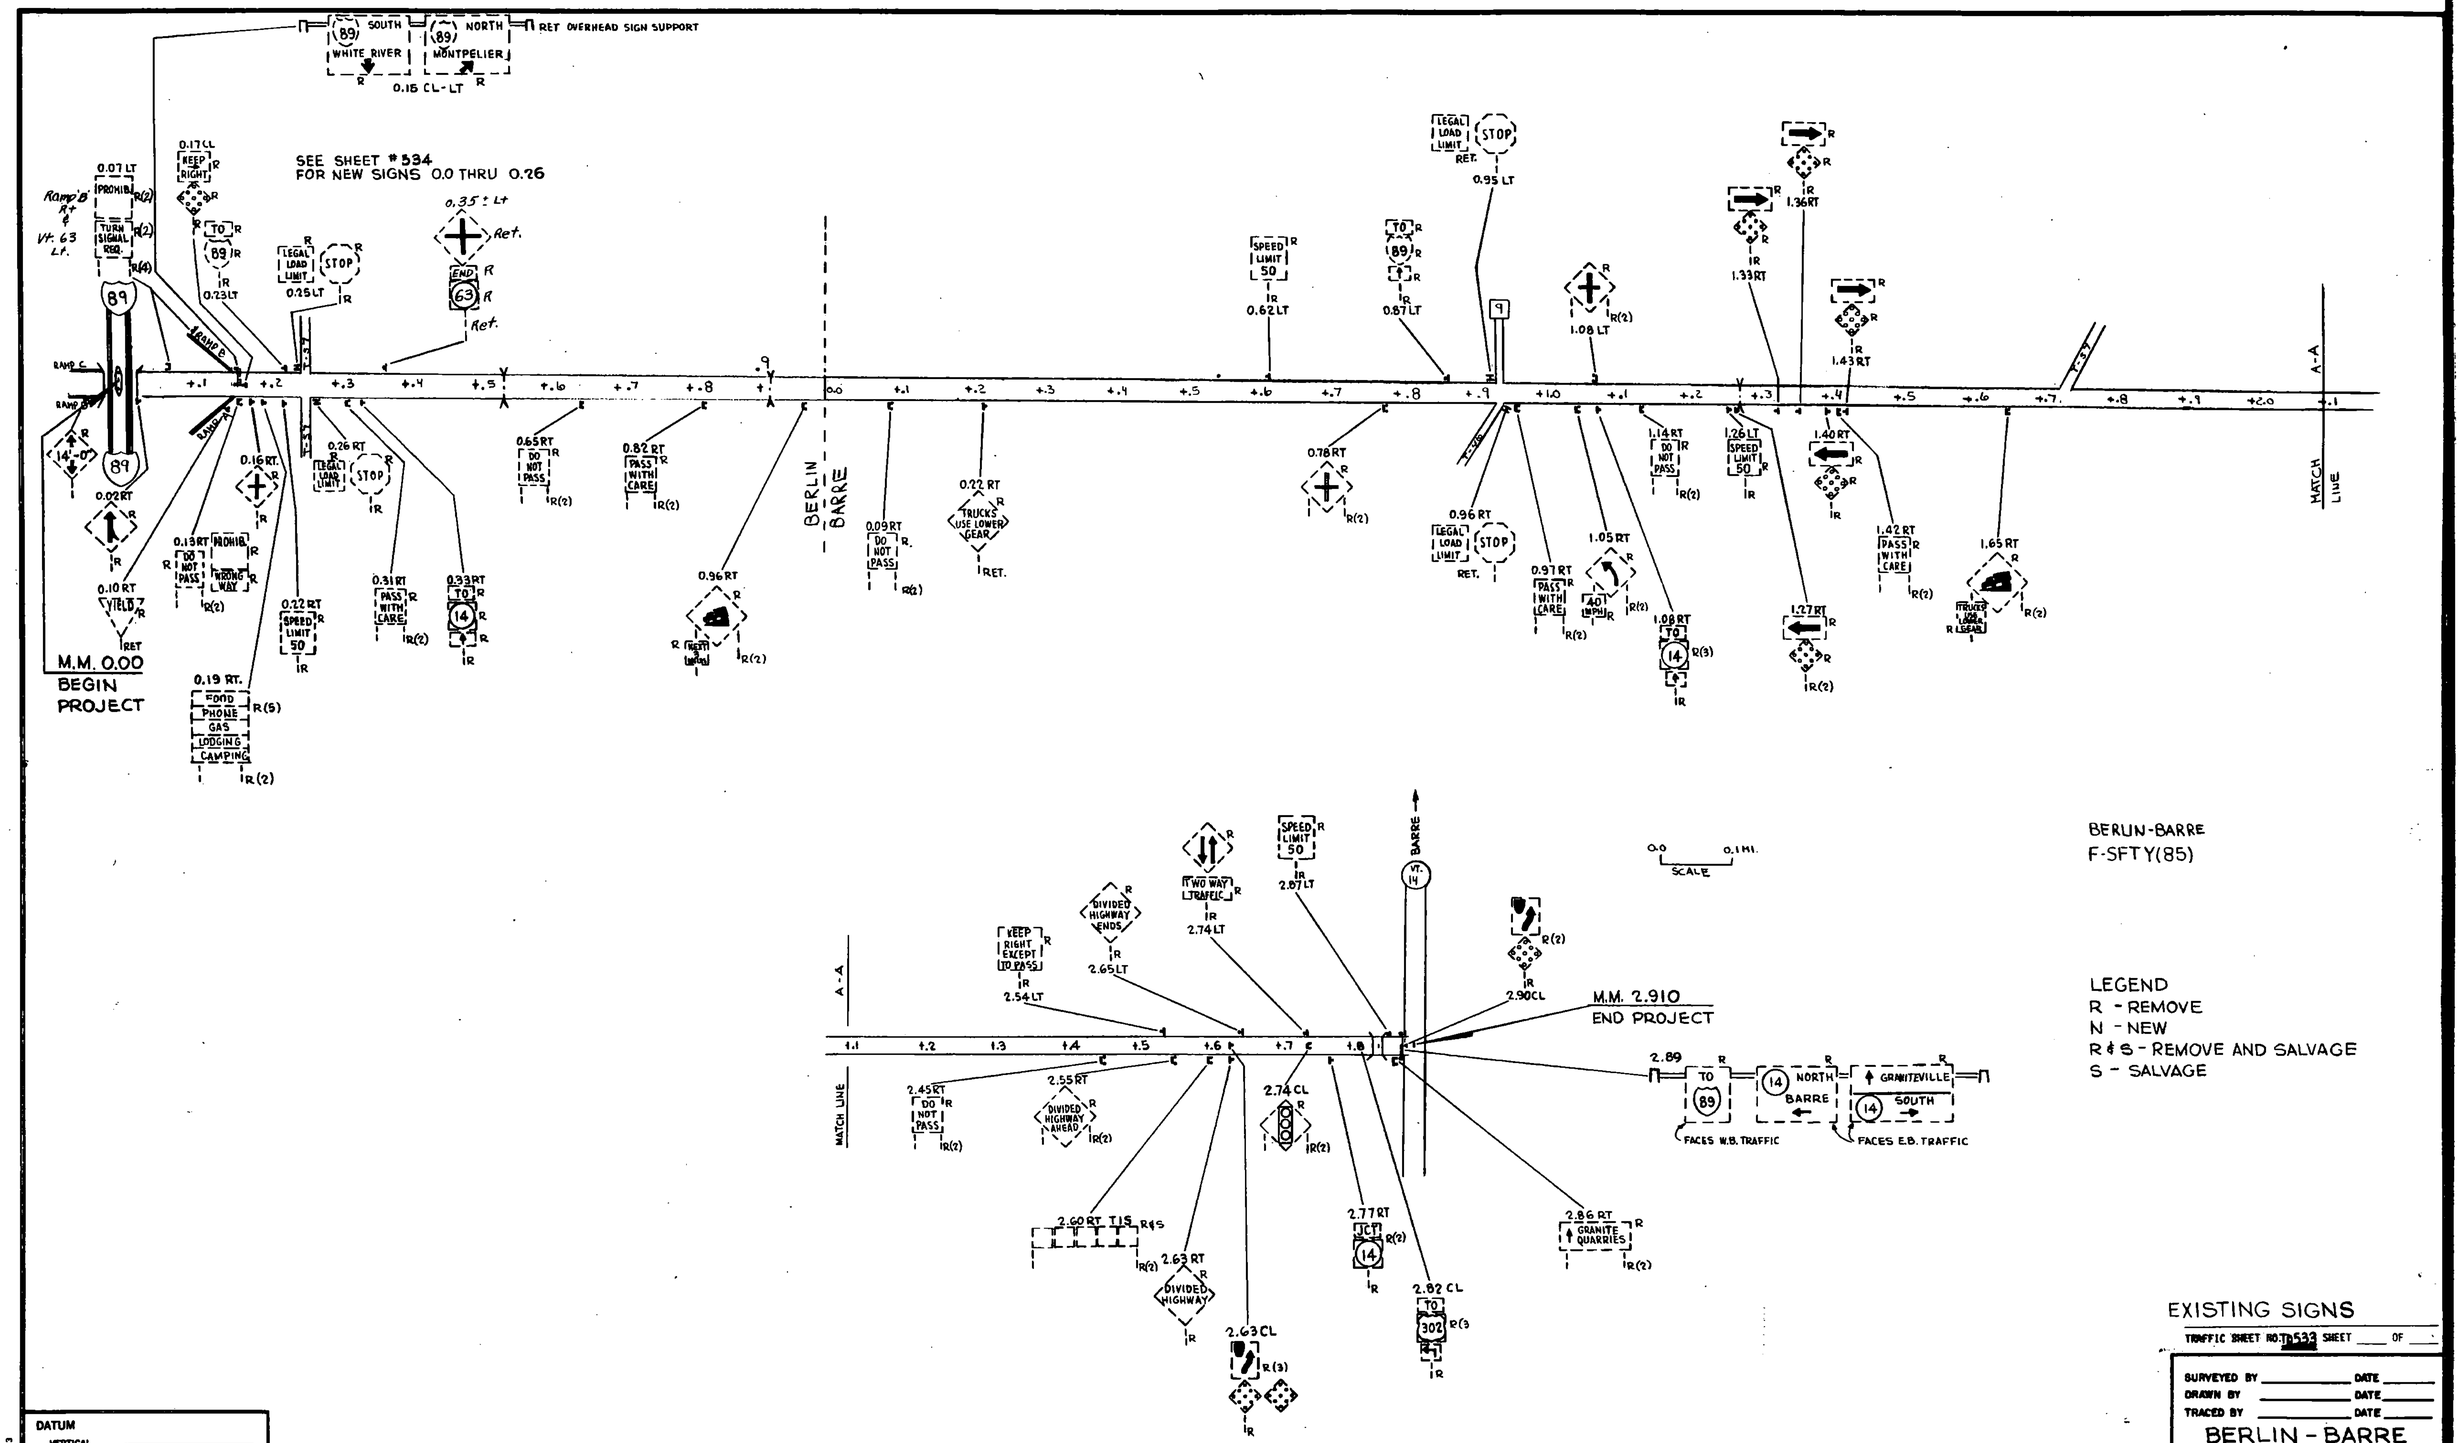
SOUTH WHITE RIVER
NORTH MONTPELIER
RET OVERHEAD SIGN SUPPORT
0.15 CL-LT
SEE SHEET #534
FOR NEW SIGNS 0.0 THRU 0.26
Ramp B
Vt. 63
M.M. 0.00
BEGIN PROJECT
BERLIN
BARRE
MATCH LINE
A-A
M.M. 2.910
END PROJECT
BERLIN-BARRE
F-SFTY(85)
SCALE
0.0
0.1 MI.
LEGEND
R - REMOVE
N - NEW
R & S - REMOVE AND SALVAGE
S - SALVAGE
FACES W.B. TRAFFIC
FACES E.B. TRAFFIC
NORTH BARRE
GRANITEVILLE SOUTH
EXISTING SIGNS
TRAFFIC SHEET NO. 533 SHEET ___ OF ___
SURVEYED BY ___ DATE ___
DRAWN BY ___ DATE ___
TRACED BY ___ DATE ___
BERLIN - BARRE
PROJ. STATEWIDE NO. F-SFTY (85)
SHEET 87 OF 200
DATUM
VERTICAL
HORIZONTAL