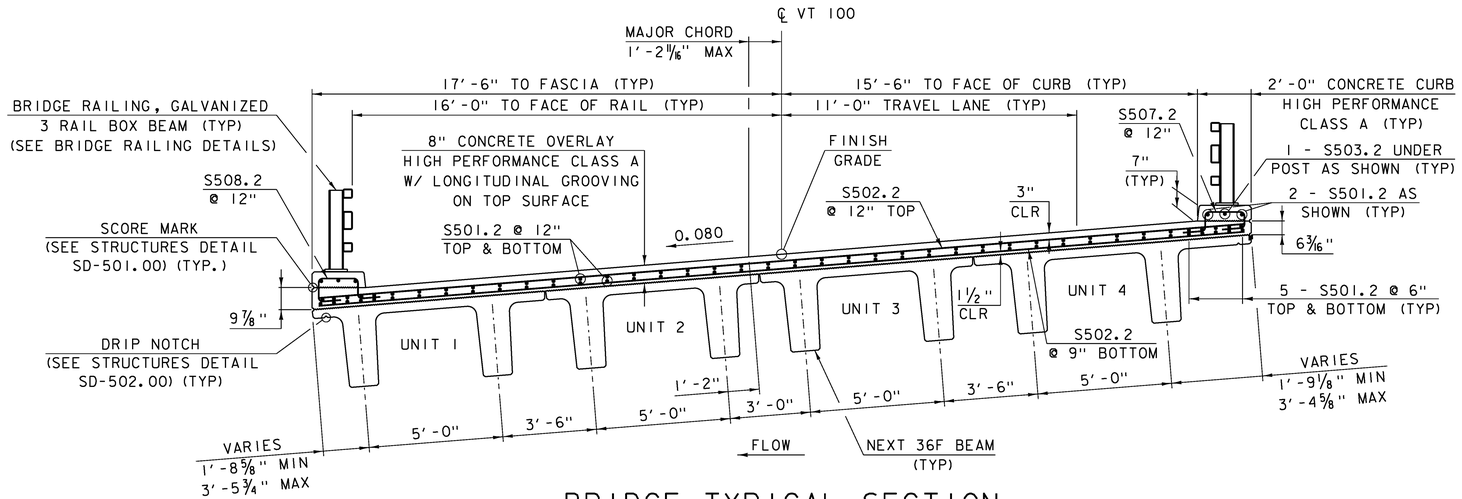

BRIDGE TYPICAL SECTION

SCALE: 3/8" = 1'-0"

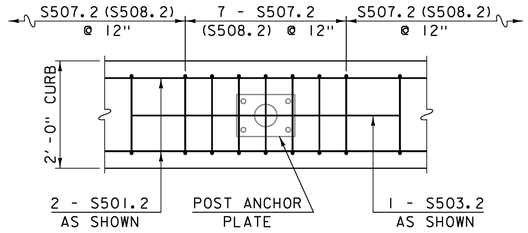

CURB REINFORCING PLAN AT BRIDGE POST

SCALE: 3/4" = 1'-0"

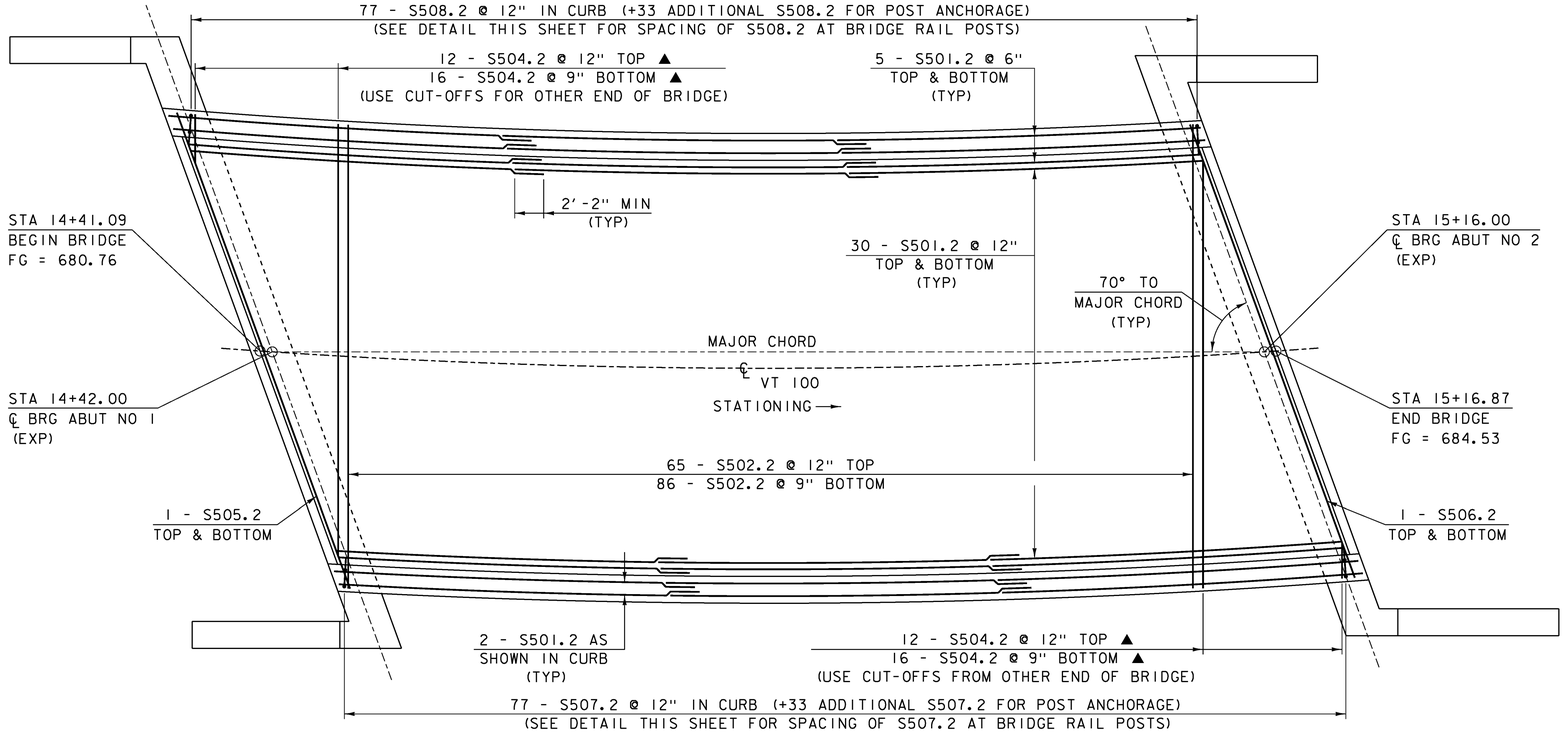

OVERLAY REINFORCING PLAN

SCALE: 3/16" = 1'-0"

NOTES:

▲ = CUT TO FIT IN FIELD
3" CLR. UNLESS OTHERWISE NOTED
2'-2" BAR LAP UNLESS OTHERWISE NOTED

PROJECT NAME:	STOWE
PROJECT NUMBER:	BRF 029-1(17)
FILE NAME: s85e037sup.dgn	PLOT DATE: 17-JUN-2013
PROJECT LEADER: C. CARLSON	DRAWN BY: G. ROY
DESIGNED BY: H. I. SALLS	CHECKED BY: H. I. SALLS
BRIDGE DECK DETAILS	SHEET 30 OF 70