VTrans Metric

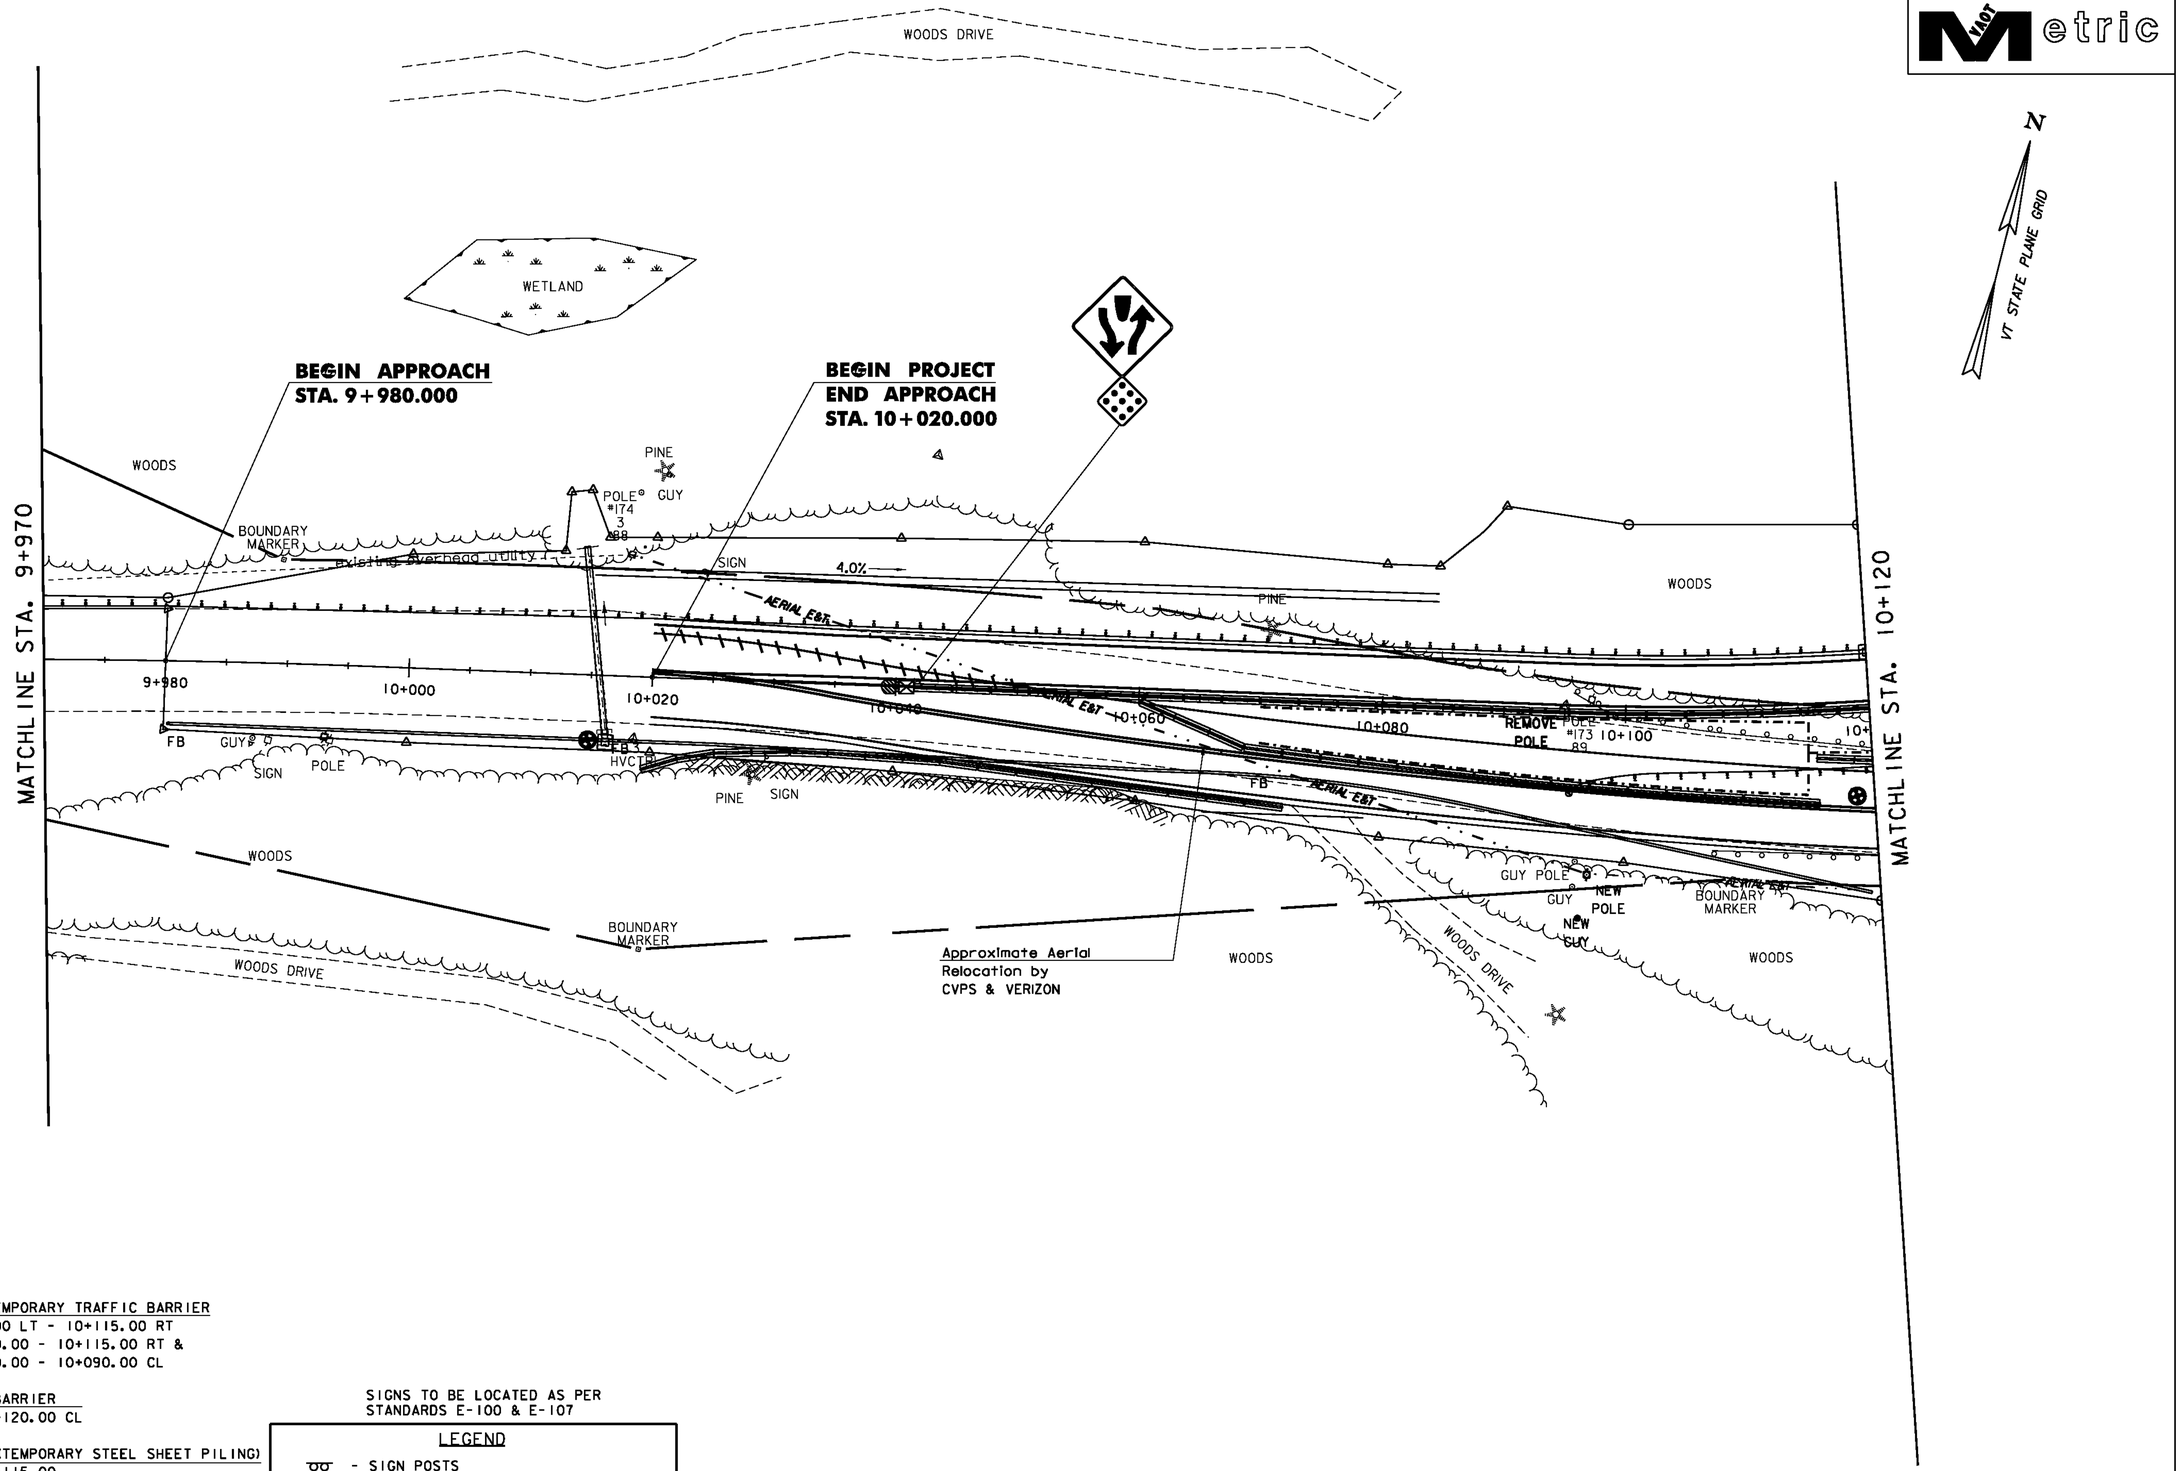

REMOVE AND RESET TEMPORARY TRAFFIC BARRIER
REMOVE STA 10+010.00 LT - 10+115.00 RT
RESET TO STA 10+060.00 - 10+115.00 RT &
RESET TO STA 10+040.00 - 10+090.00 CL

TEMPORARY TRAFFIC BARRIER
STA 10+090.00 - 10+120.00 CL

SPECIAL PROVISION (TEMPORARY STEEL SHEET PILING)
STA 10+070.00 - 10+115.00

TEMPORARY 100 mm WHITE LINE
STA 10+020.00 - 10+120.00 LT (2)

TEMPORARY 100 mm YELLOW LINE
STA 10+020.00 - 10+120.00 (DBL)

REMOVAL OF EXISTING PAVEMENT MARKINGS
STA 10+020.00 - 10+050.00

ENERGY ABSORPTION ATTENUATOR
STA 10+040

SIGNS TO BE LOCATED AS PER STANDARDS E-100 & E-107

LEGEND

- SIGN POSTS
- TYPE III BARRICADES (MOD.)
- TEMP. TRAFFIC BARRIER
- RETROREFLECTORIZED BARREL
- TEMPORARY STEEL SHEET PILING
- PAVEMENT MARKING REMOVAL
- ENERGY ABSORTION ATTENUATER

PHASE B TRAFFIC CONTROL LAYOUT 2

PROJECT NAME:	STOCKBRIDGE
PROJECT NUMBER:	BRF 022-1(20)

FILE NAME: /str4/85e039/de039bdr.dgn PLOT DATE: 08-APR-2010
PROJECT LEADER: C.P. Williams DRAWN BY: H.I. SALLS
DESIGNED BY: H.I. SALLS CHECKED BY: R.S. Young
TRAFFIC CONTROL SHEET 33 OF 139