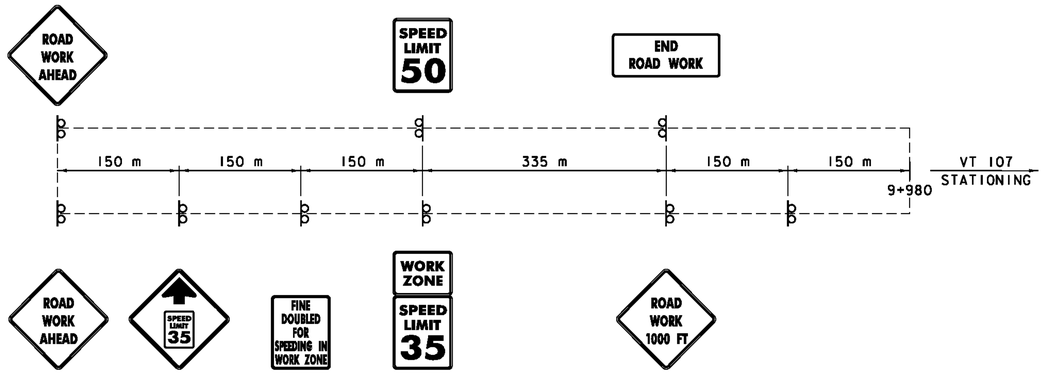

APPROACH SIGN PACKAGE

N. T. S.

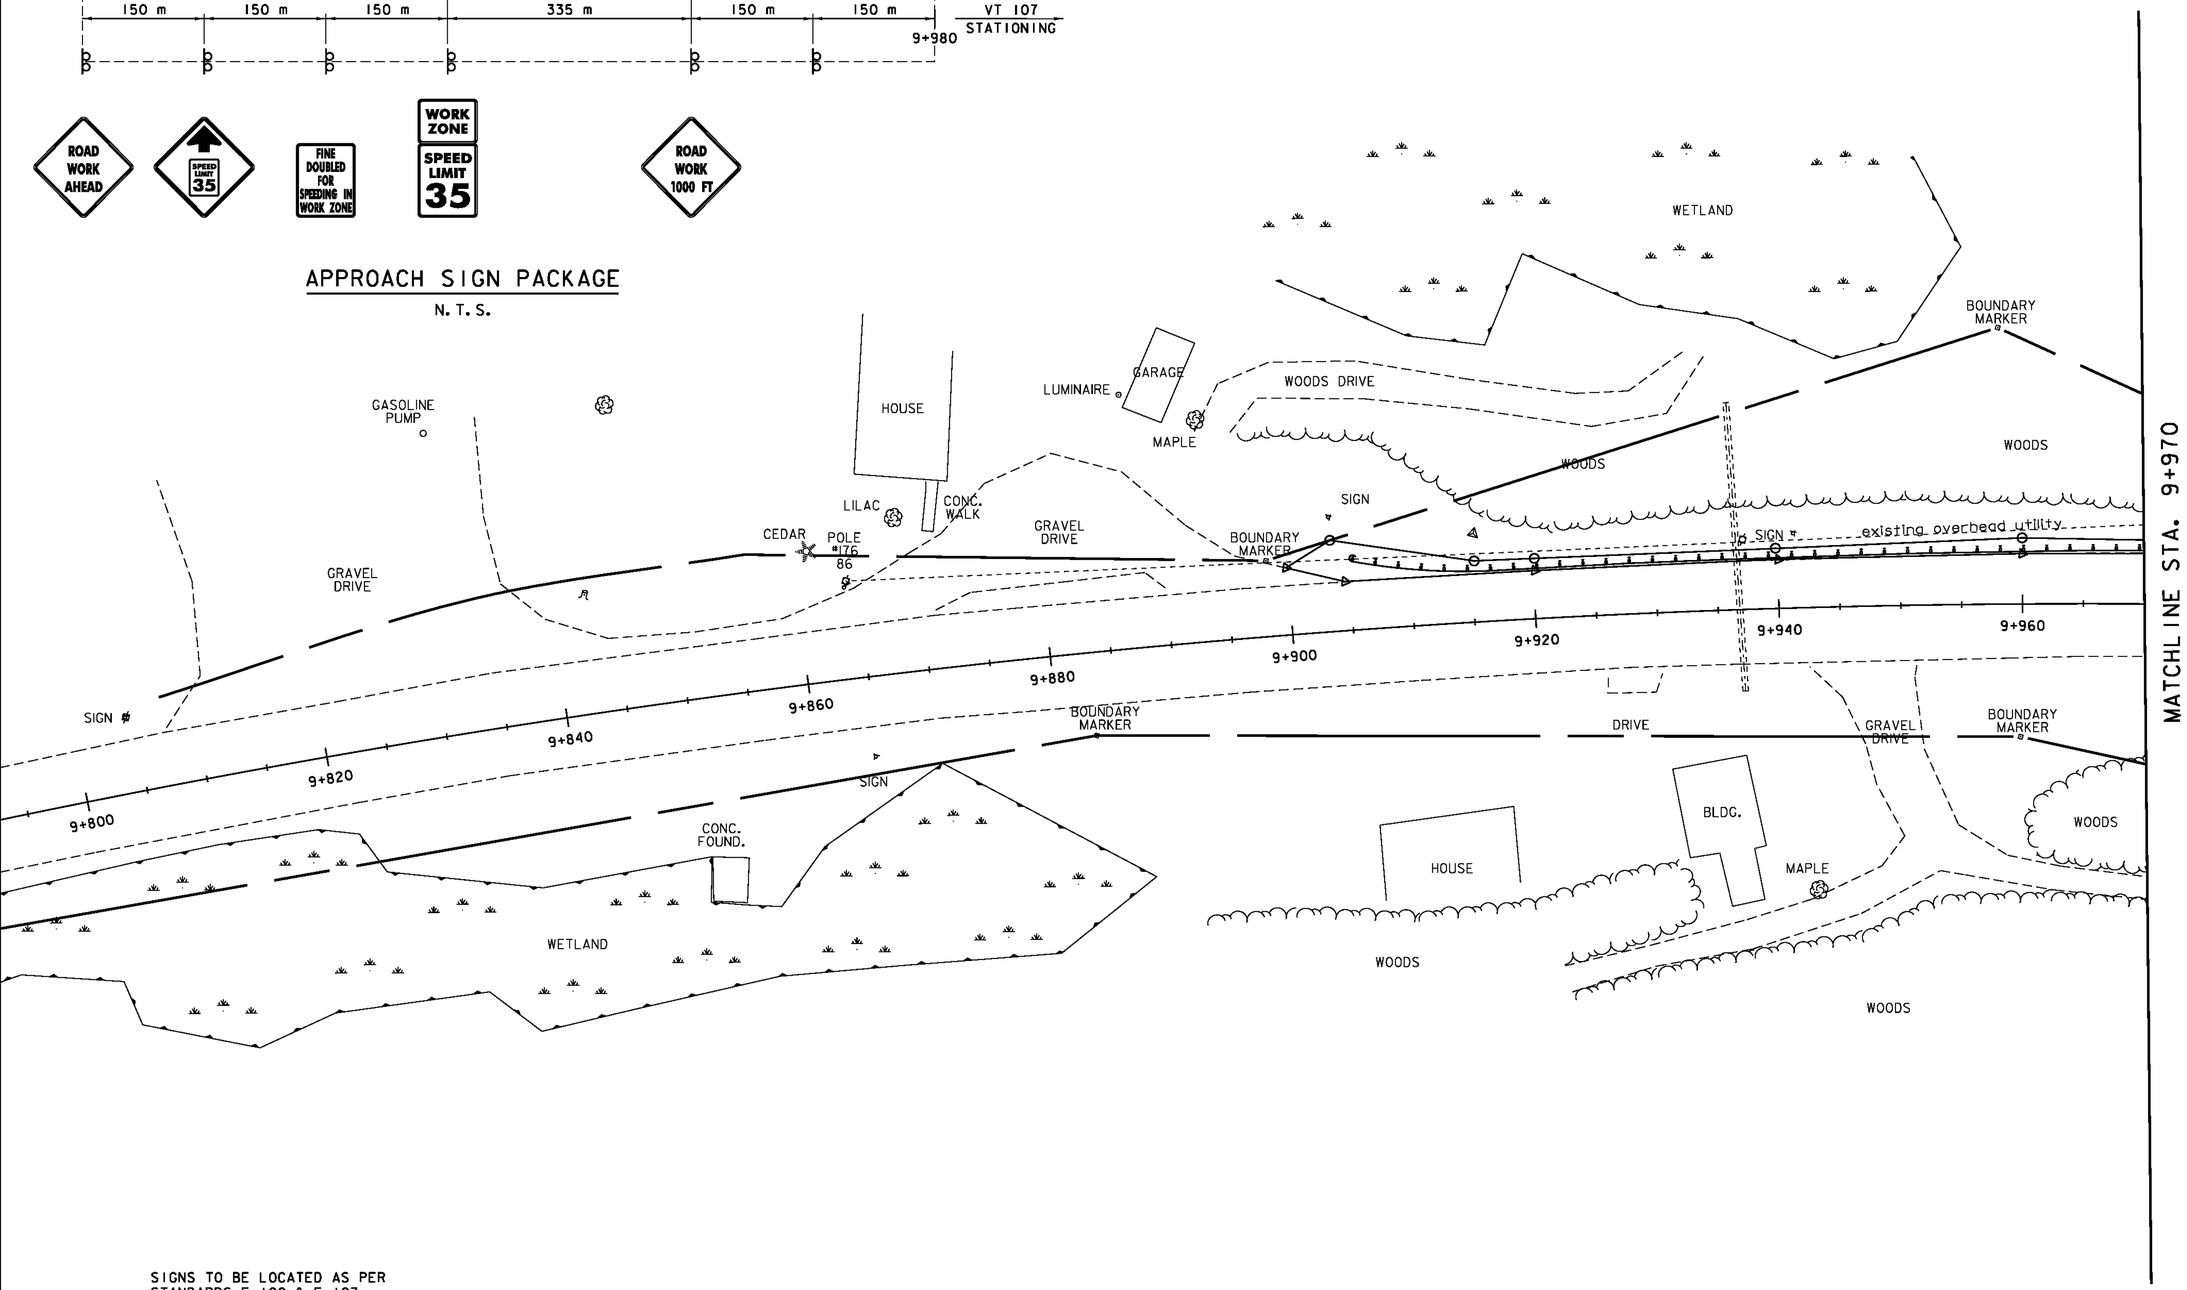

SIGNS TO BE LOCATED AS PER STANDARDS E-100 & E-107

LEGEND

- SIGN POSTS
- TYPE III BARRICADES (MOD.)
- TEMP. TRAFFIC BARRIER
- RETROREFLECTORIZED BARREL
- TEMPORARY STEEL SHEET PILING
- PAVEMENT MARKING REMOVAL

0 10 20 30

SCALE IN METERS

PHASE C
TRAFFIC CONTROL LAYOUT 1

PROJECT NAME:	STOCKBRIDGE
PROJECT NUMBER:	BRF 022-1 (20)

FILE NAME:/str4/85e039/de039bdr.dgn	PLOT DATE: 08-APR-2010
PROJECT LEADER: C.P. WILLIAMS	DRAWN BY: H.I. SALLS
DESIGNED BY: H. I. SALLS	CHECKED BY: R.S. YOUNG
TRAFFIC CONTROL	SHEET 37 OF 139