VAOT Metric

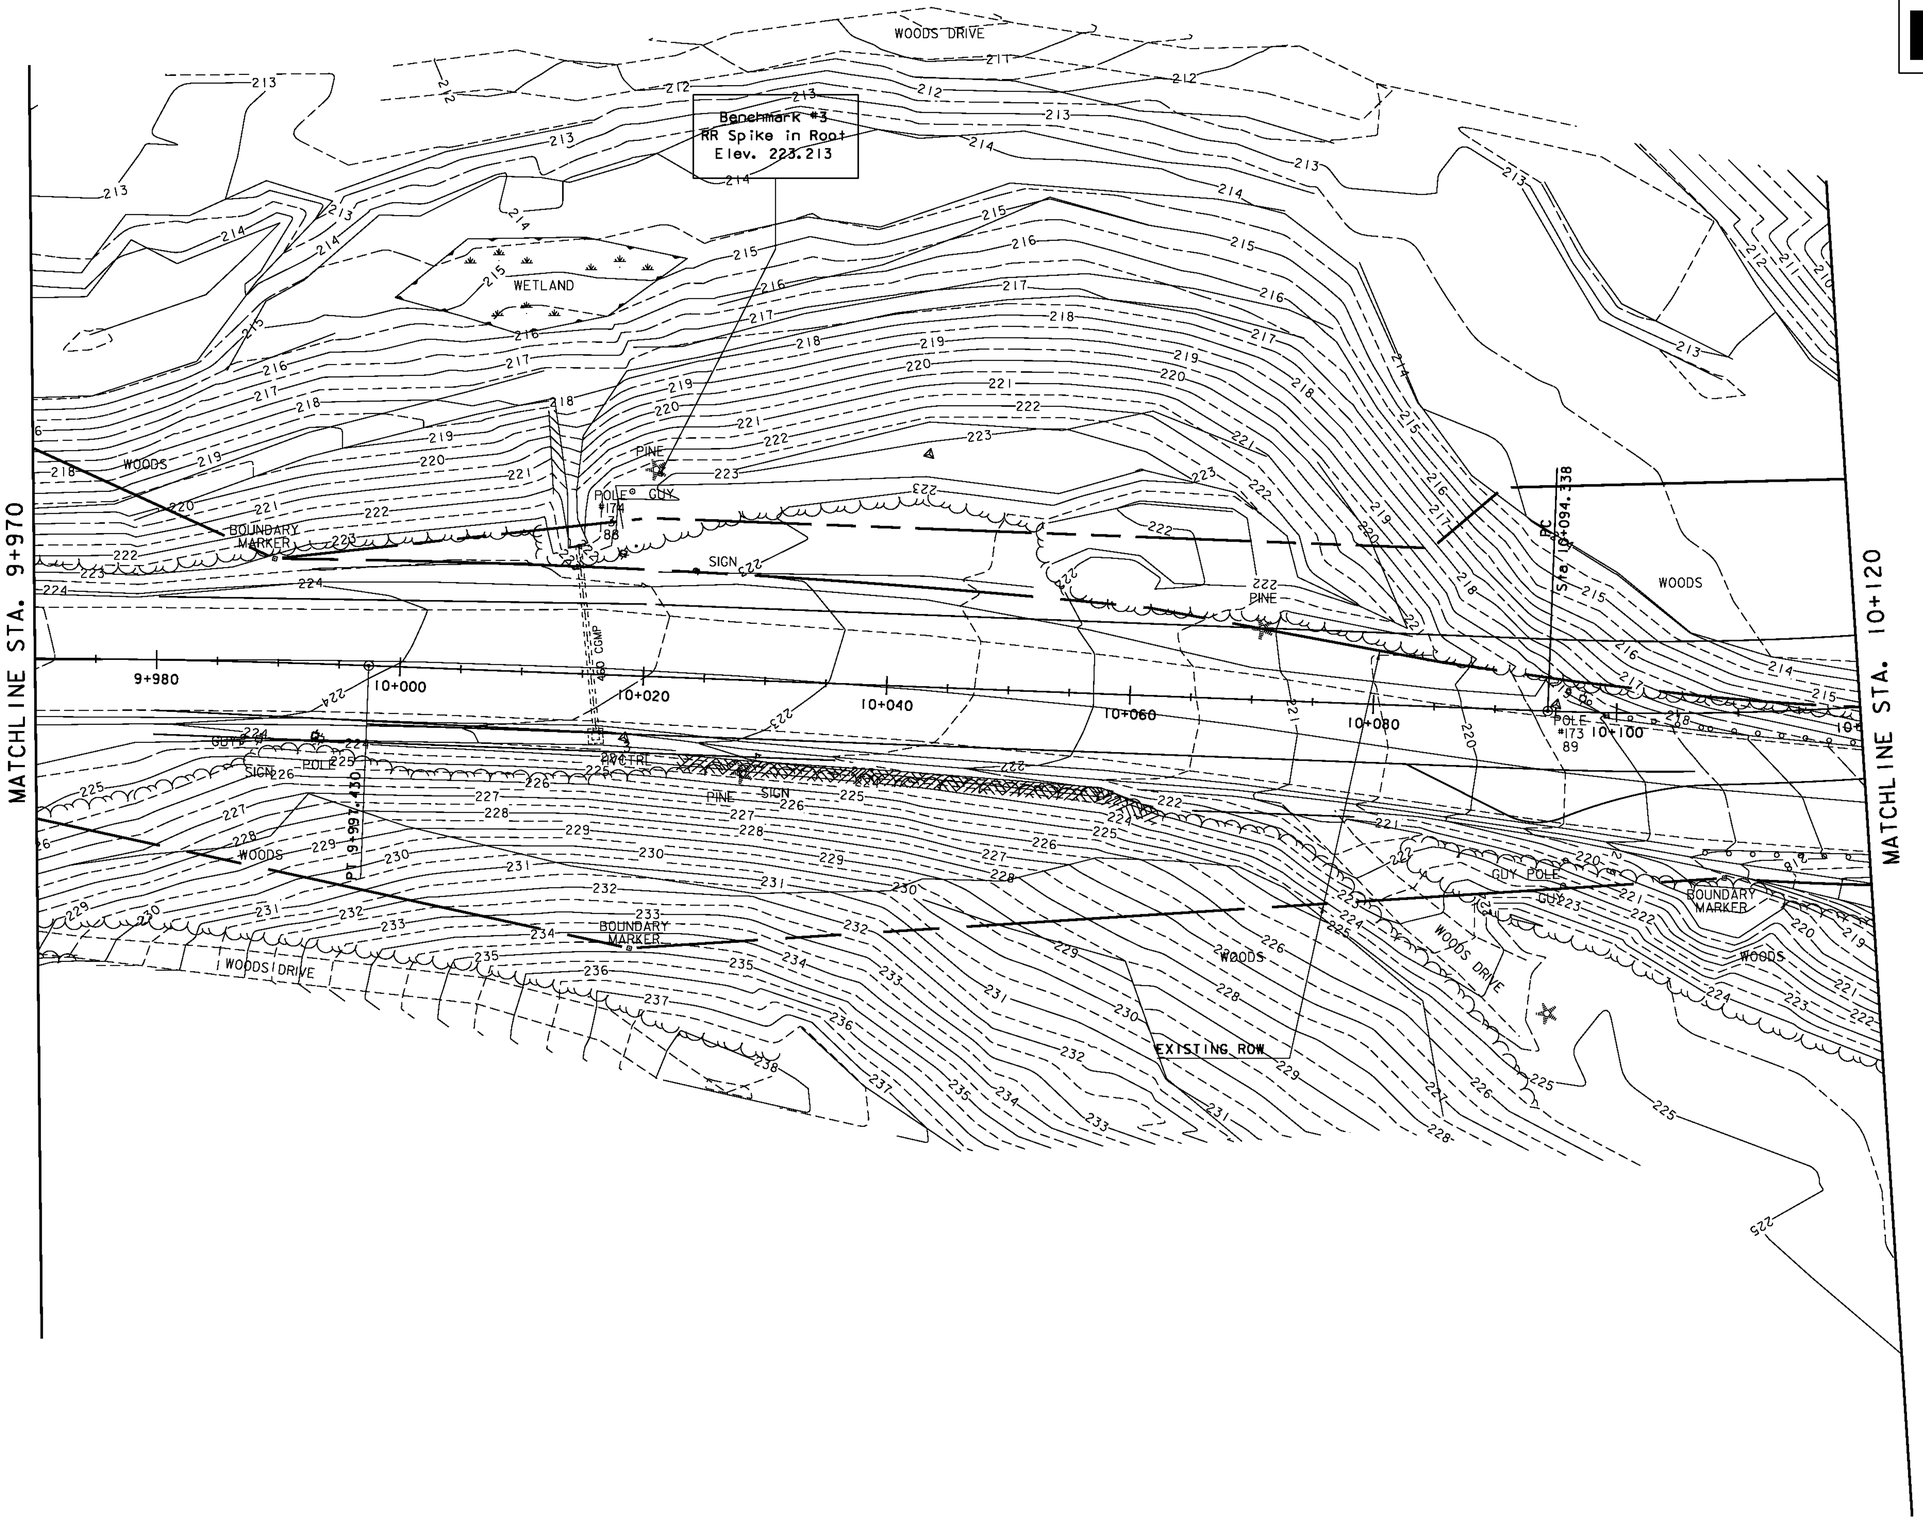

EXISTING CONDITIONS - LAYOUT 2

0 10 20 30

SCALE IN METERS

LEGEND

WETLANDS BOUNDARY

PROJECT NAME:	STOCKBRIDGE
PROJECT NUMBER:	BRF 022-1 (20)

FILE NAME: /str5/85e039/de039bdr.dgn	PLOT DATE: 08-APR-2010
PROJECT LEADER: C.P. Williams	DRAWN BY: H.I. SALLS
DESIGNED BY: H. I. SALLS	CHECKED BY: R.S. Young
EXISTING CONDITIONS - LAYOUT 2	SHEET 98 OF 139